GVM DETAILS

FIRST SUBMITTAL

VENTILATED FACADE PORCELAIN

DRAWING INDEX

0.0	COVER PAGE	10	GVM @ INSIDE CORNER
0.1	GVM SYSTEM PROJECTION	11	GVM @ TYPICAL L-PROFILE ATTACHMENT
0.2	GVM DETAIL PROJECTION	12	GVM @ VERTICAL JOINT
1	GVM @ PARAPET	13	GVM @ FASCIA TO SOFFIT
2	GVM @ INTERMEDIATE	14	GVM @ SOFFIT TO FASCIA
3	GVM @ WALL BASE	15	GVM @ ABOVE EIFS
4	GVM @ HEAD CONDITIONS	16	GVM @ BELOW EIFS
5	GVM @ SILL CONDITIONS	17	GVM @ FIXED POINT
6	GVM @ JAMB CONDITIONS	18	GVM @ FLEXIBLE POINT
7	GVM @ HORIZONTAL JOINT	19	GVM @ OUTSIDE CORNER (MITERED)
8	GVM @ EIFS BAND	20	GVM @ OUTSIDE CORNER (ACUTE MITERED)
9	GVM @ OUTSIDE CORNER	21	GVM @ OUTSIDE CORNER (OBTUSE MITERED)

FACADES ARCHITECTURAL SYSTEMS

GV FACADES
1075 WEST SAM HOUSTON
PKWY NORTH, SUITE #214,
HOUSTON, TEXAS 77043
TEL: 713 869 0800

COVER PAGE

GVM DETAILS

ISSUED FOR: 1ST SUBMITTAL

JOB NO: N/A

DRAWN BY: AA

SCALE: NTS

DATE: 01-24-2022

OP DETAIL NO: 0.0

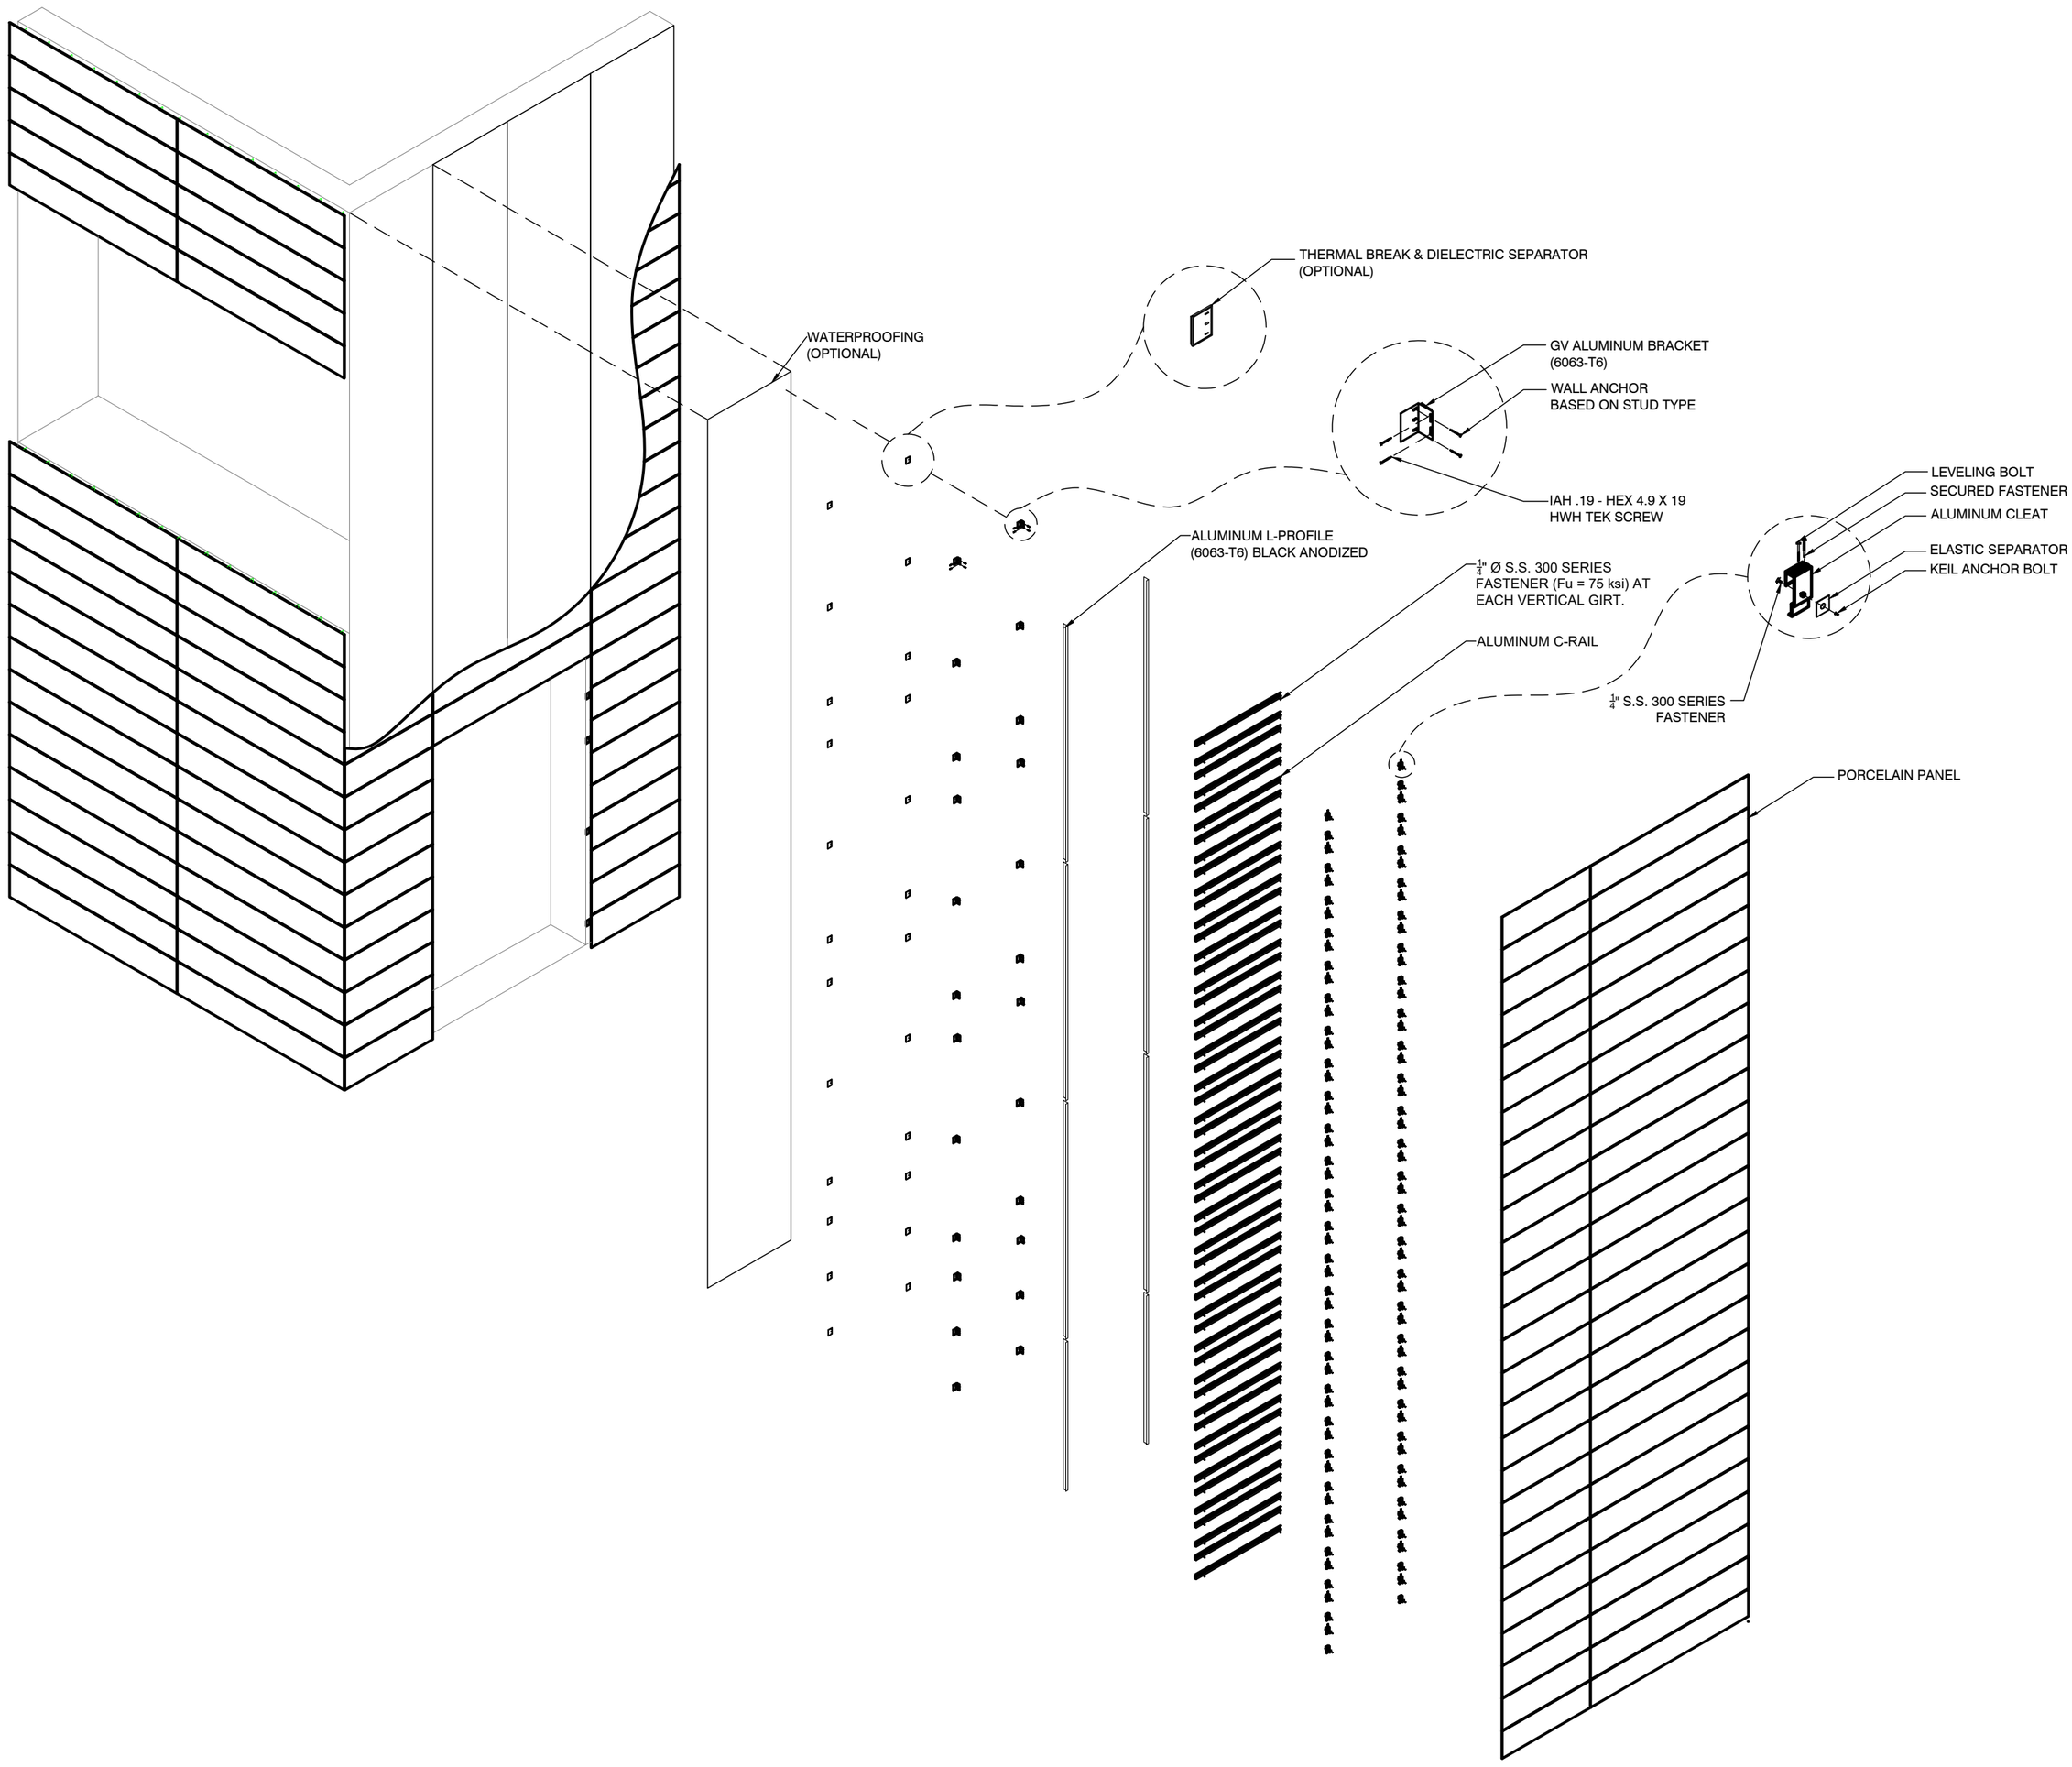

FACADES
ARCHITECTURAL SYSTEMS

GV FACADES
1075 WEST SAM HOUSTON
PKWY NORTH, SUITE #214,
HOUSTON, TEXAS 77043
TEL: 713 869 0800

GVM SYSTEM PROJECTION

GVM DETAILS

ISSUED FOR:	1ST SUBMITTAL
JOB NO:	N/A
DRAWN BY:	AA
SCALE:	NTS
OP DETAIL NO:	0.0
DATE:	01-24-2022

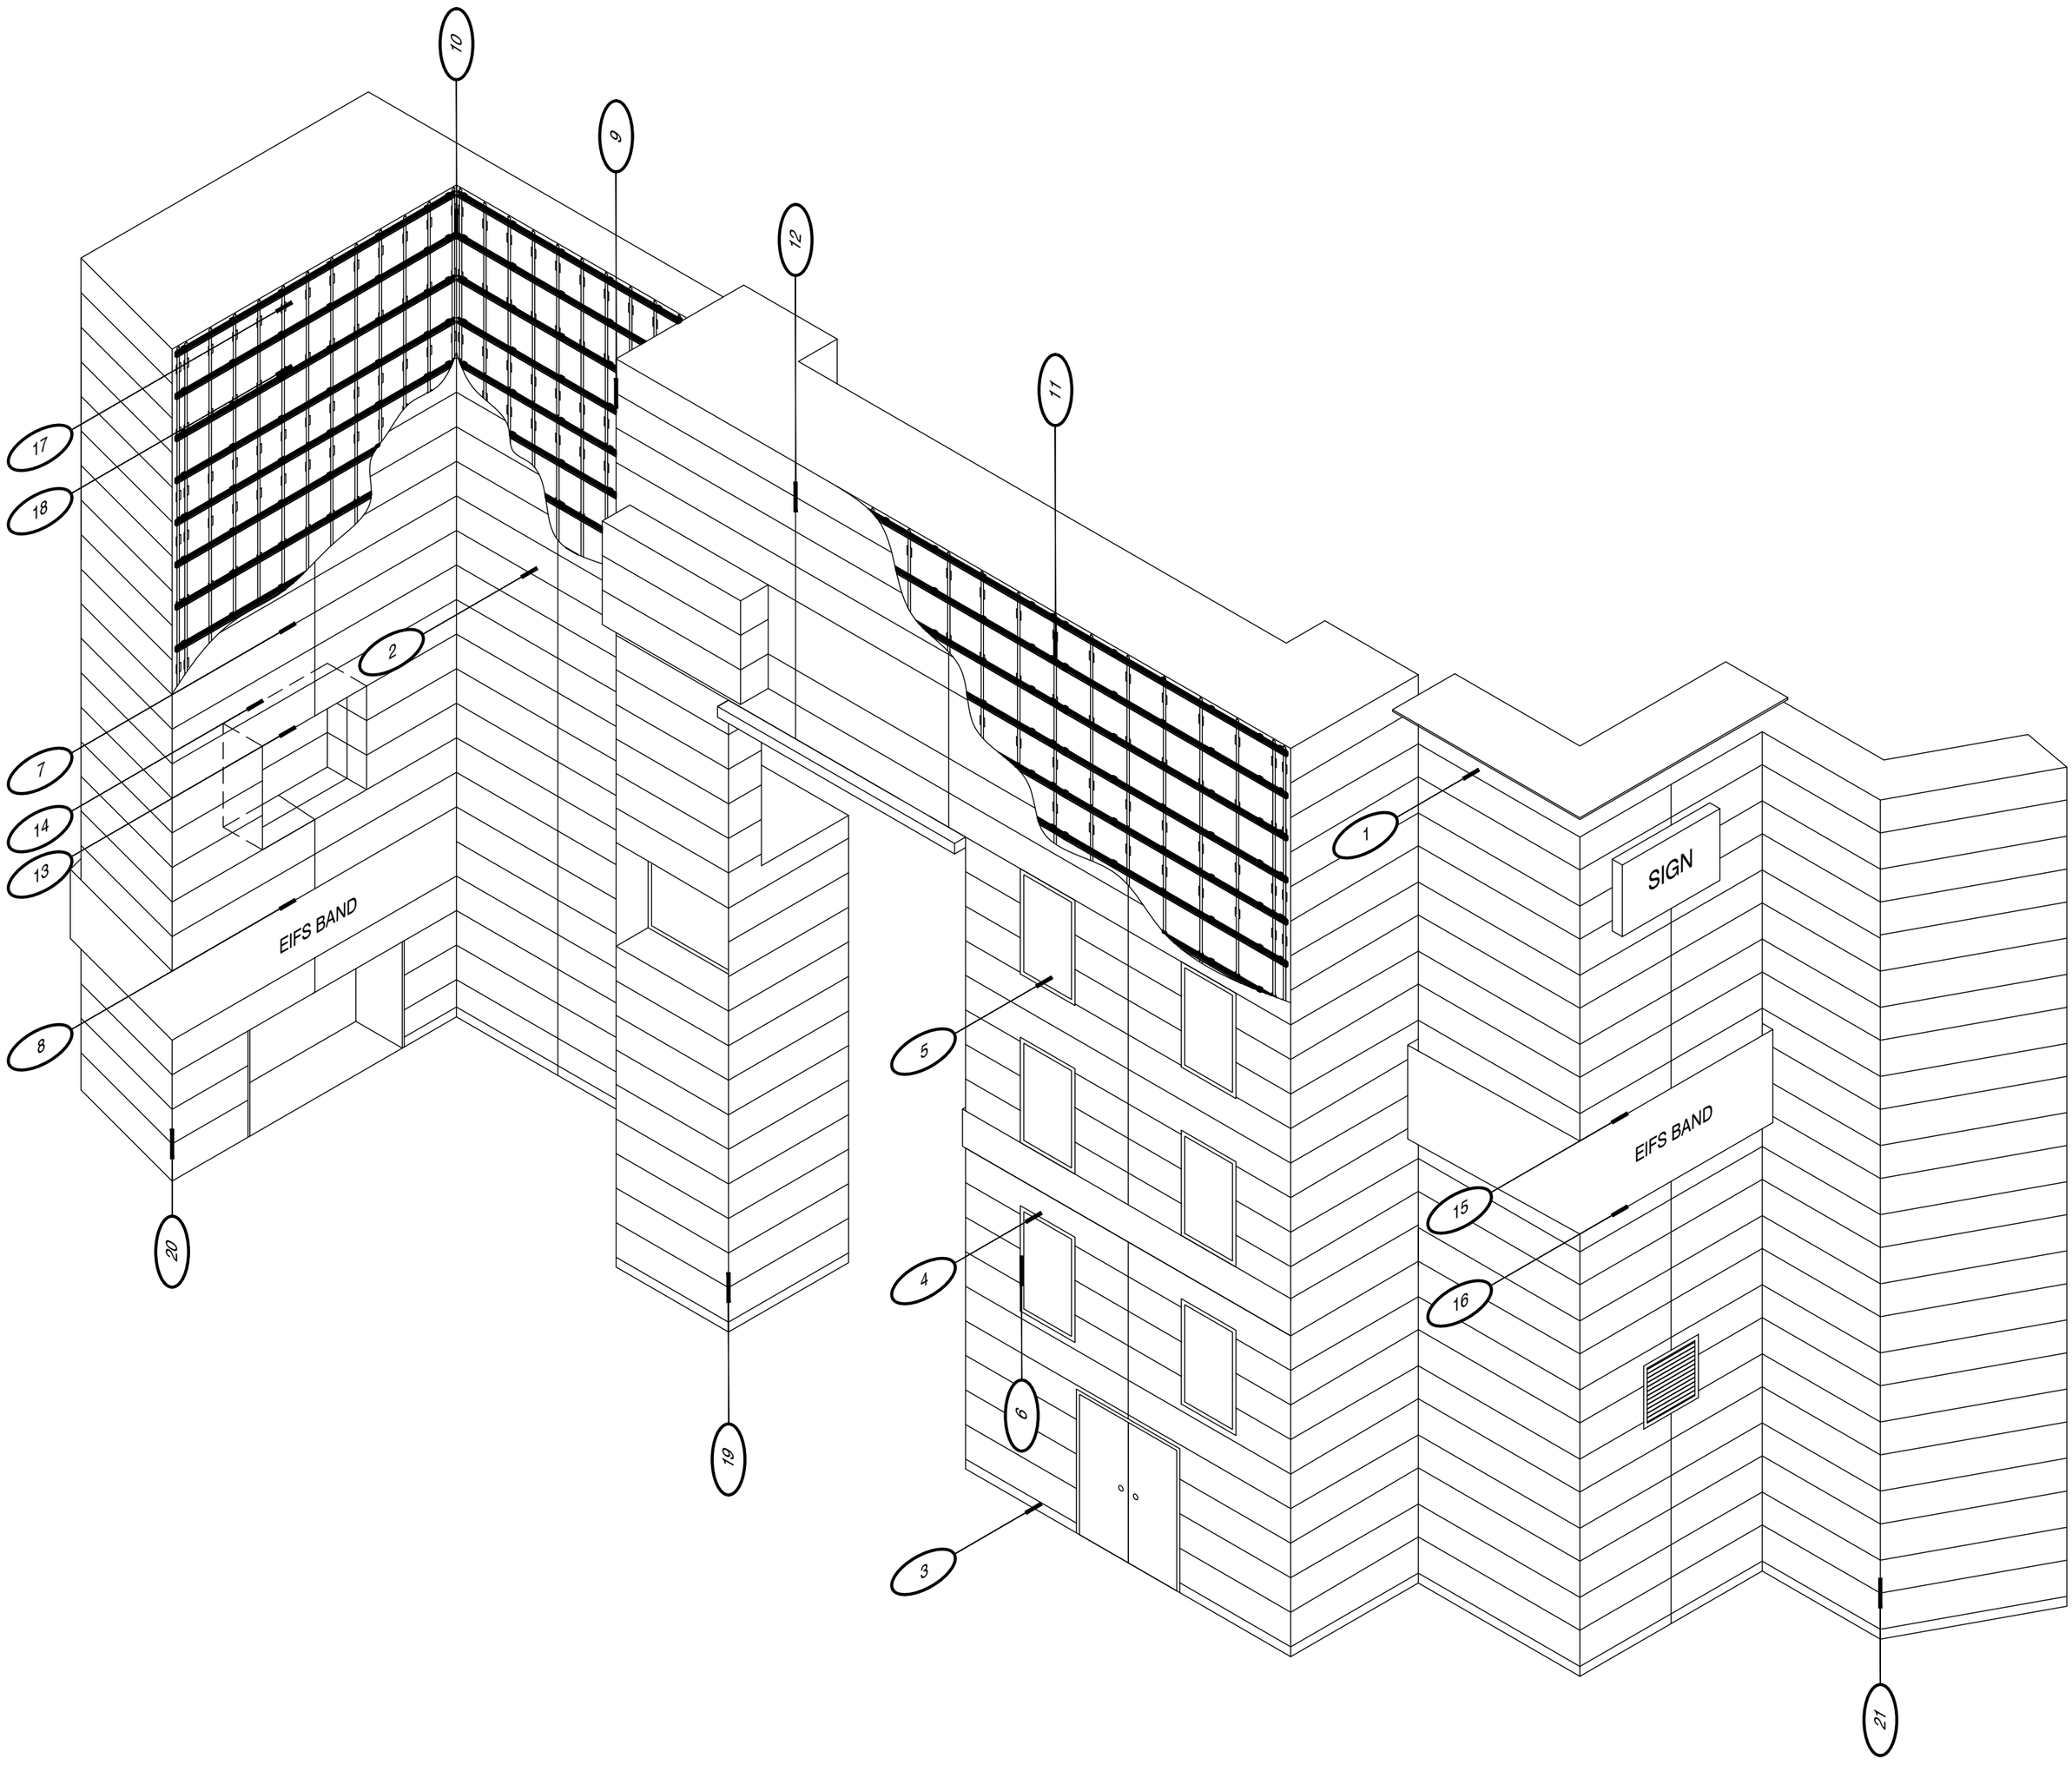

FACADES
ARCHITECTURAL SYSTEMS

GV FACADES
1075 WEST SAM HOUSTON
PKWY NORTH, SUITE #214,
HOUSTON, TEXAS 77043
TEL: 713 869 0800

GVM DETAIL PROJECTION

GVM DETAILS

ISSUED FOR:	1ST SUBMITTAL
JOB NO:	N/A
DRAWN BY:	AA
SCALE:	NTS
DATE:	01-24-2022
OP DETAIL NO:	0.0

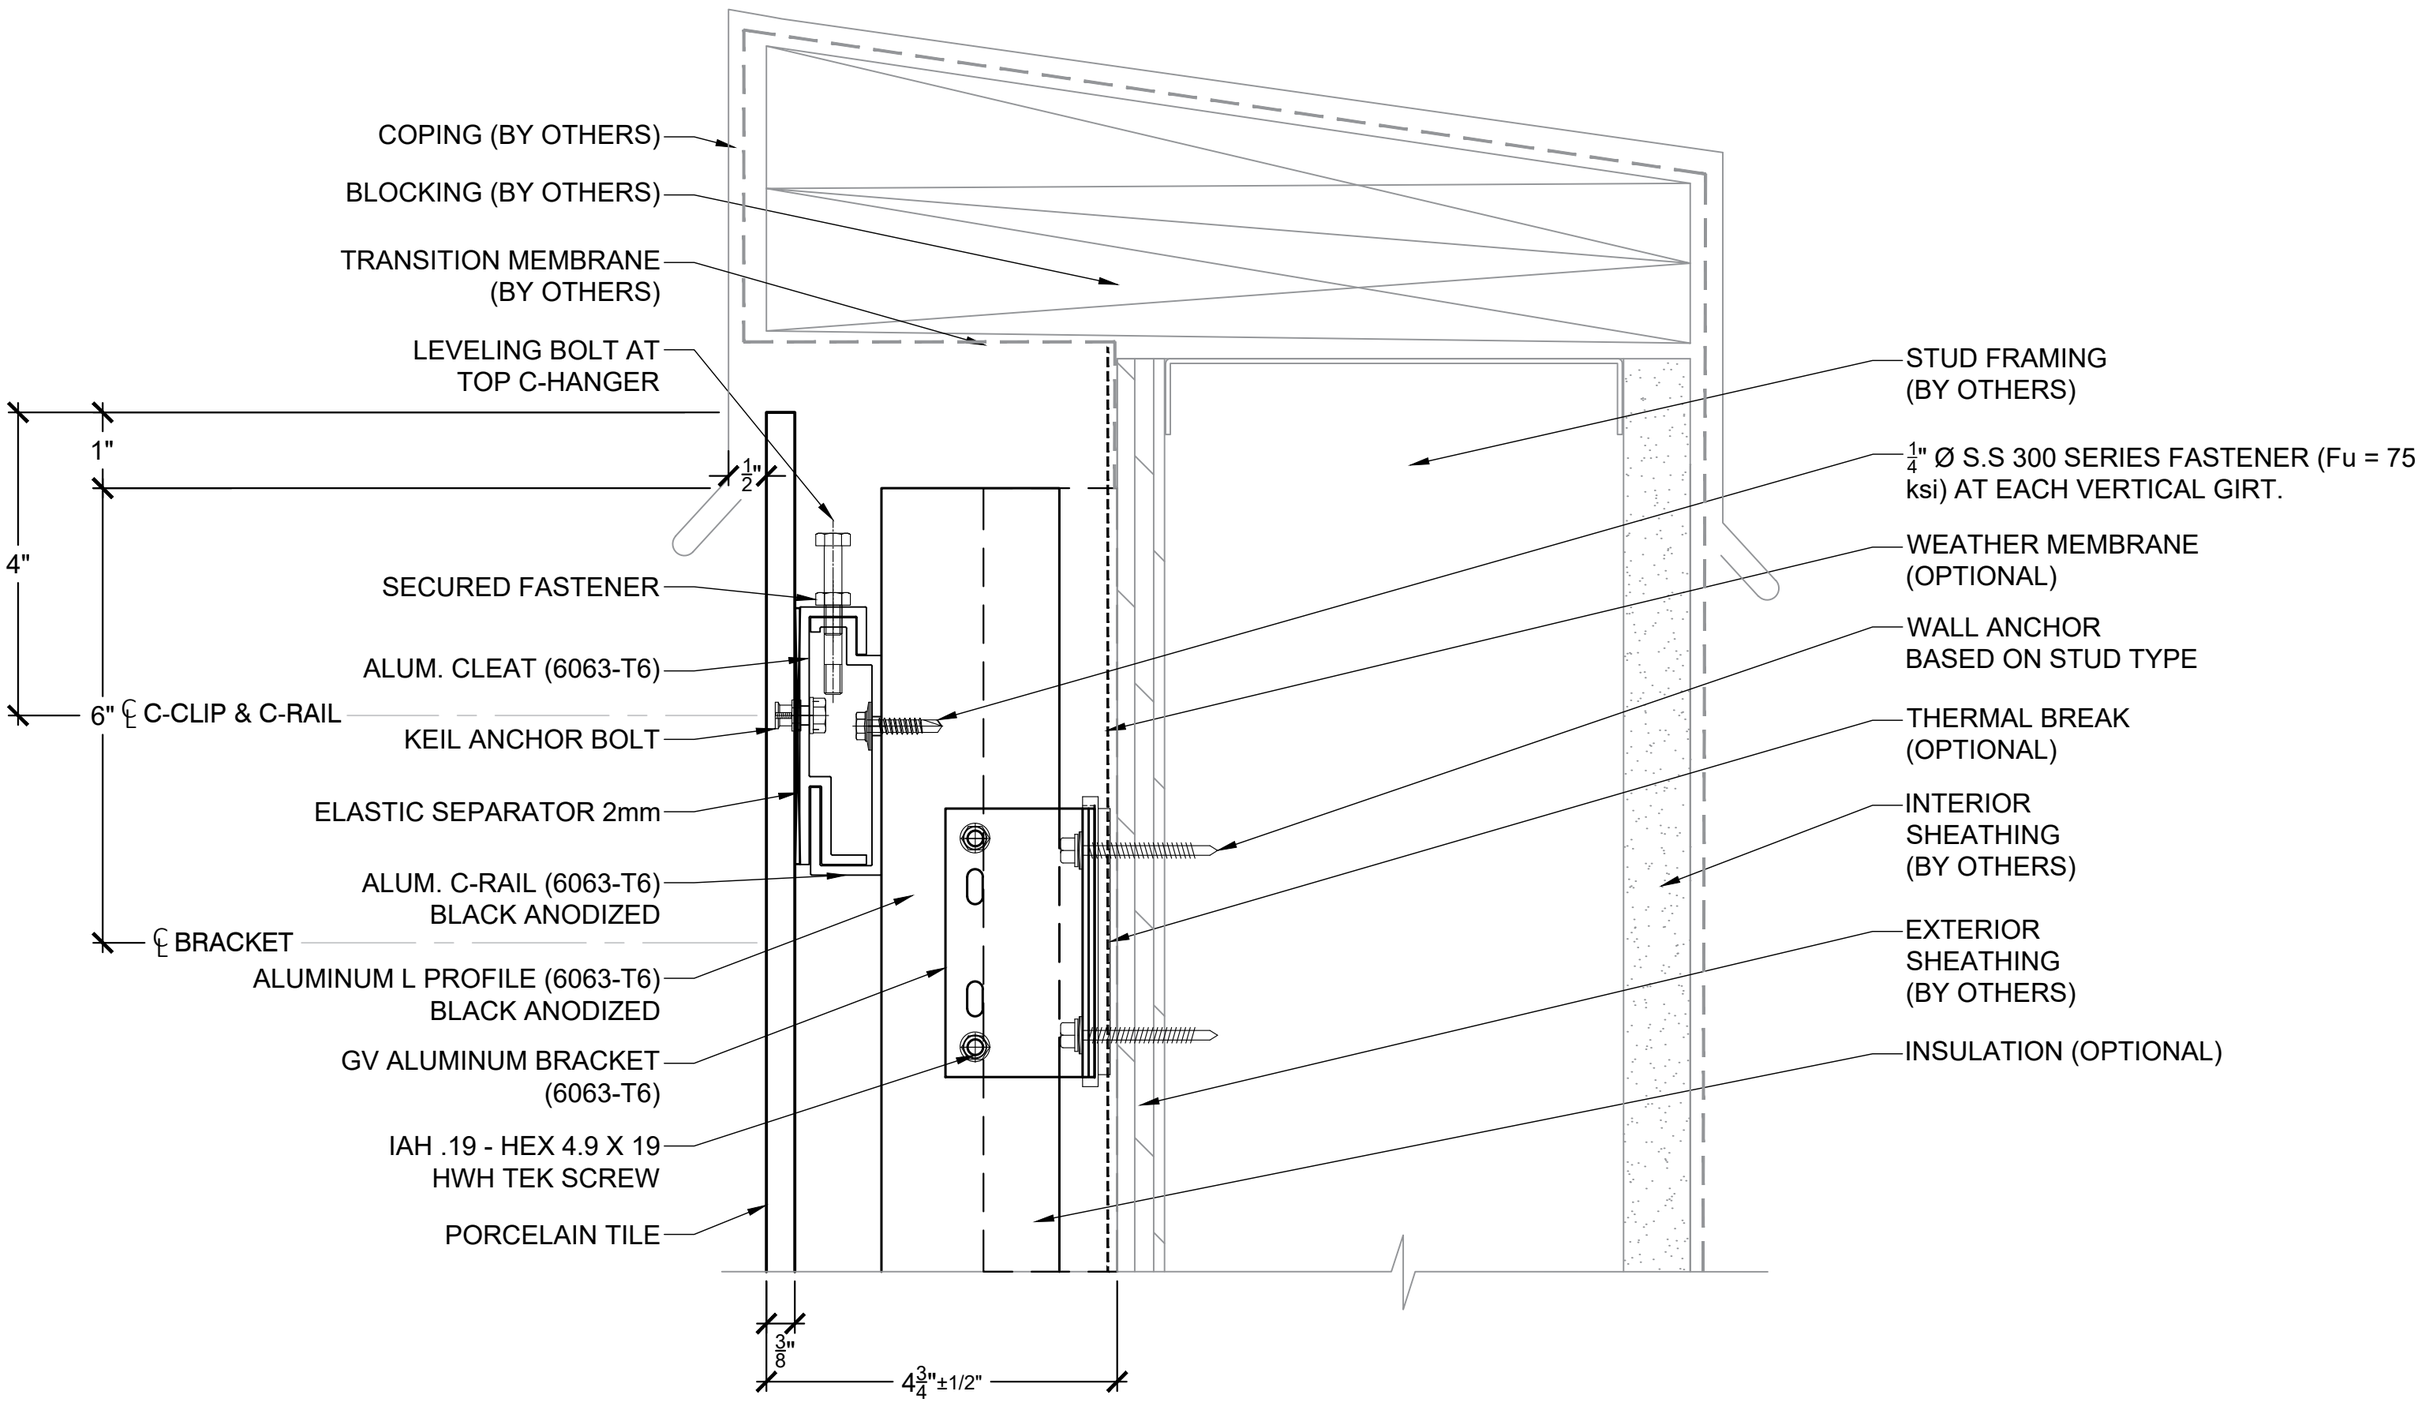

1 *GVM PARAPET DETAIL*

FACADES ARCHITECTURAL SYSTEMS

GV FACADES
1075 WEST SAM HOUSTON PKWY NORTH, SUITE #214,
HOUSTON, TEXAS 77043
TEL: 713 869 0800

GVM @ PARAPET

GVM DETAILS

ISSUED FOR:	1ST SUBMITTAL
JOB NO:	N/A
DRAWN BY:	AA
SCALE:	NTS
DATE:	01-24-2022
OP DETAIL NO:	1

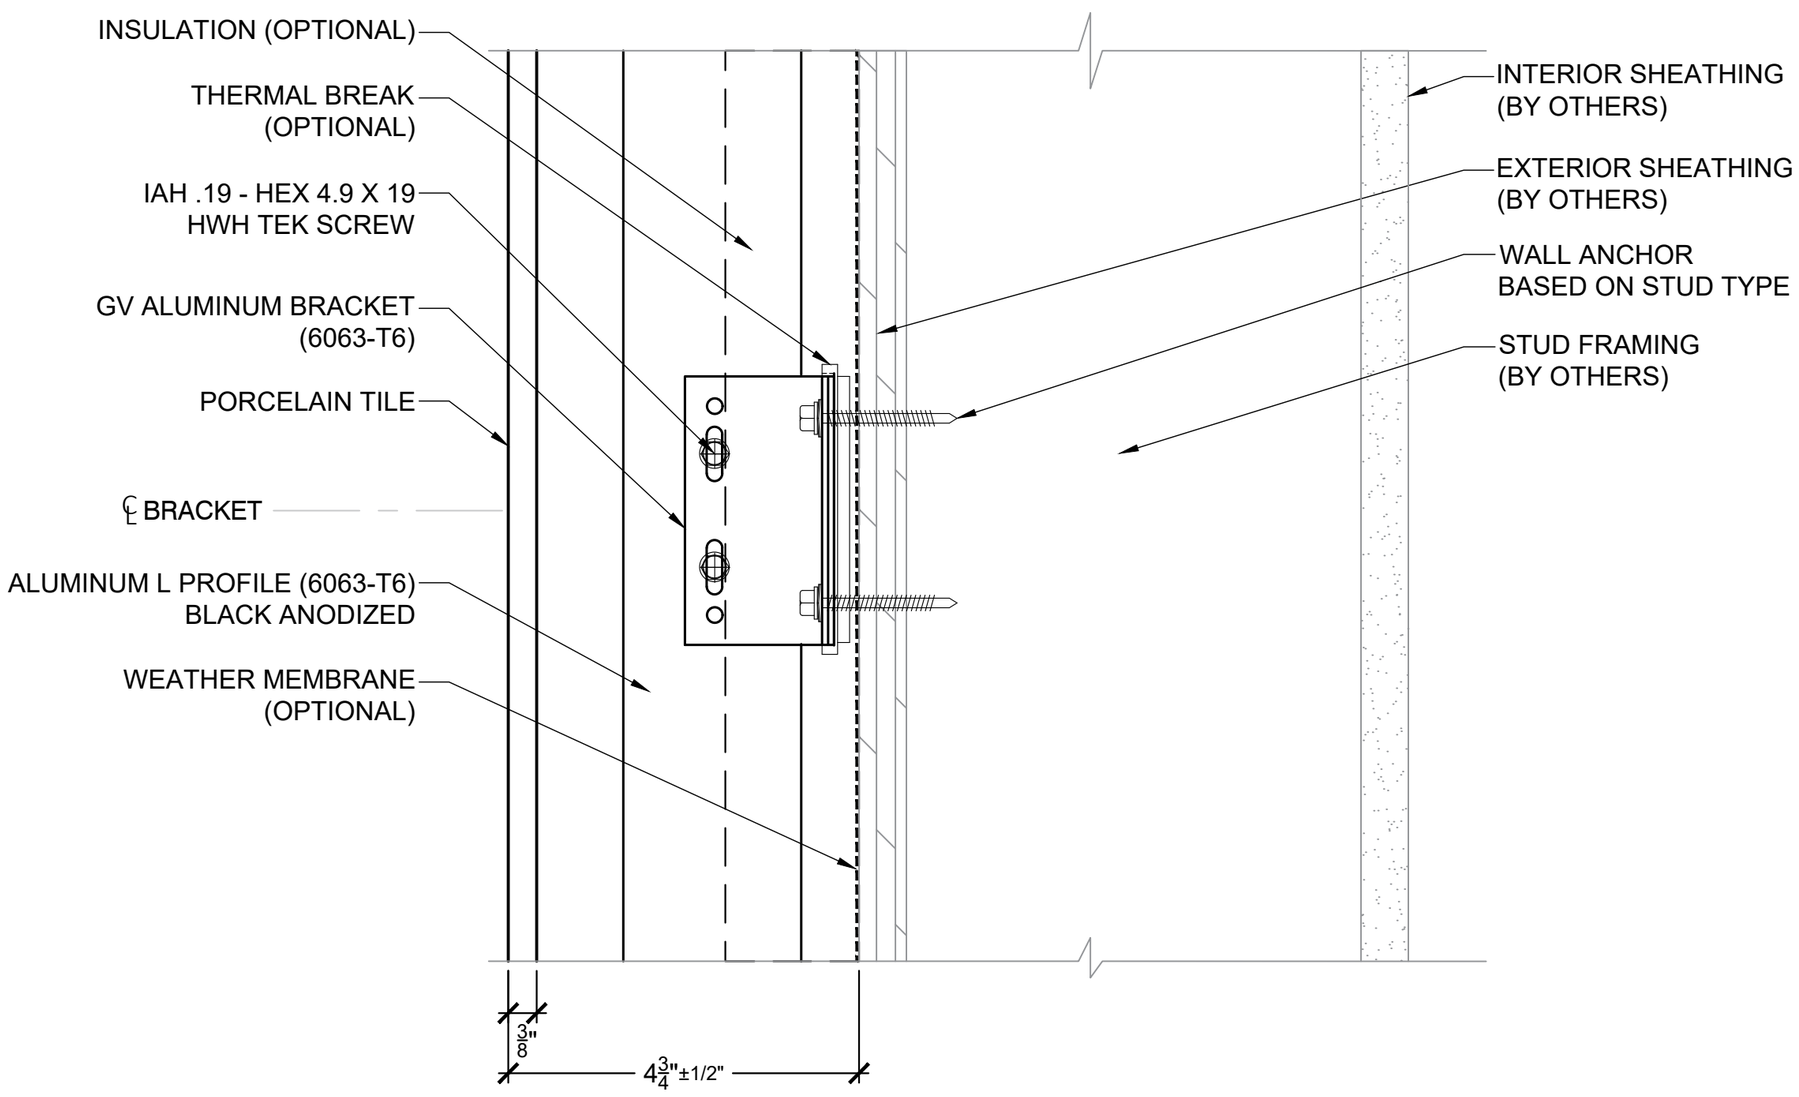

2 *GVM INTERMEDIATE DETAIL*

FACADES ARCHITECTURAL SYSTEMS

GV FACADES
1075 WEST SAM HOUSTON
PKWY NORTH, SUITE #214,
HOUSTON, TEXAS 77043
TEL: 713 869 0800

GVM @ INTERMEDIATE

GVM DETAILS

ISSUED FOR:	1ST SUBMITTAL
JOB NO:	N/A
DRAWN BY:	AA
SCALE:	NTS
DATE:	01-24-2022
OP DETAIL NO:	2

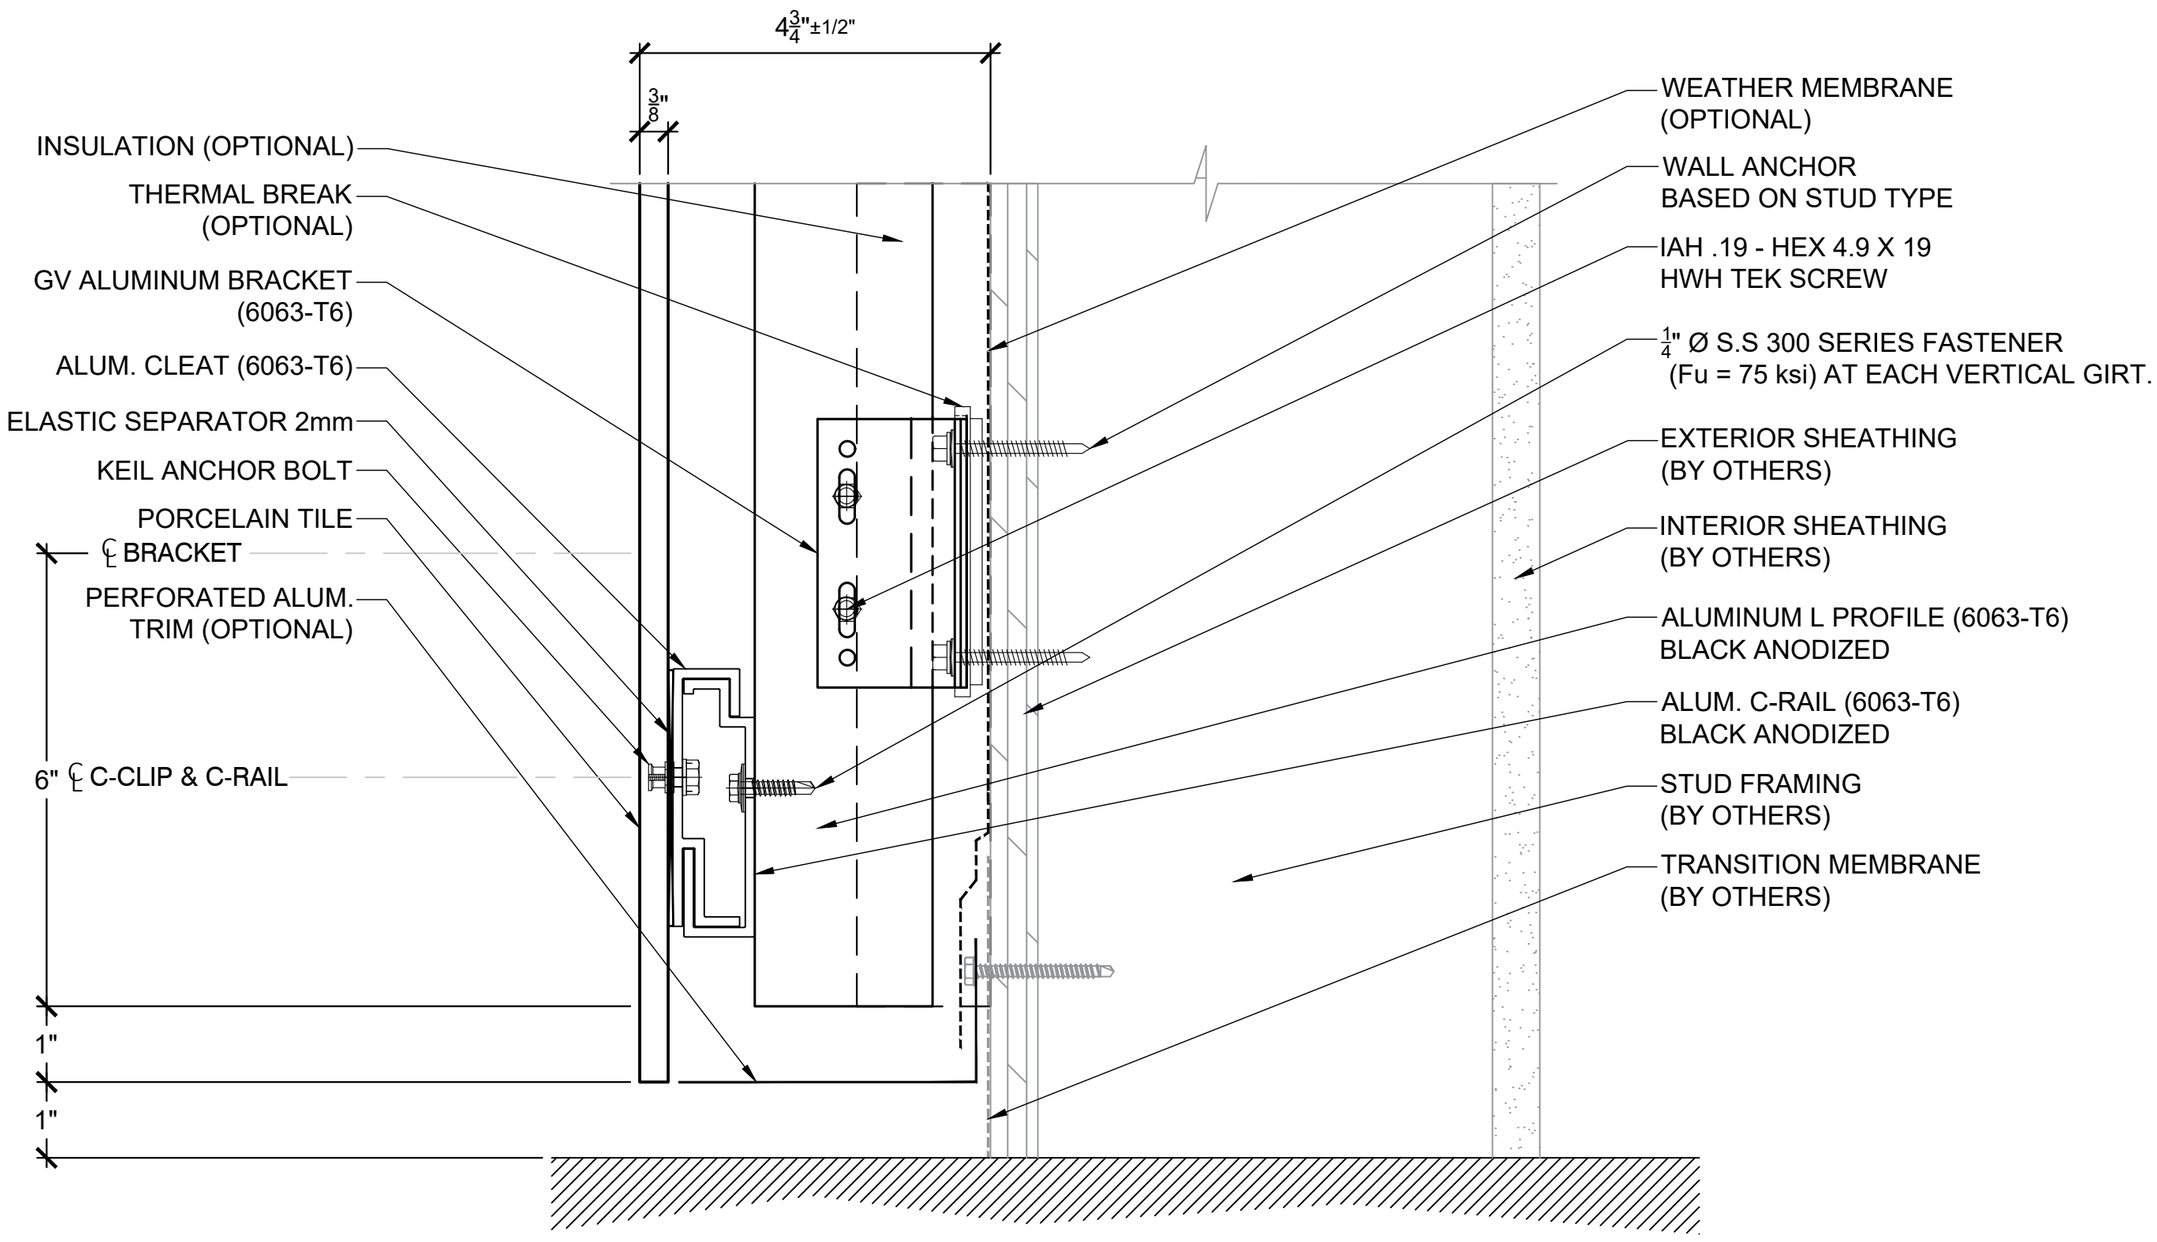

3 *GVM WALL BASE DETAIL*

FACADES ARCHITECTURAL SYSTEMS

GV FACADES
1075 WEST SAM HOUSTON PKWY NORTH, SUITE #214,
HOUSTON, TEXAS 77043
TEL: 713 869 0800

GVM @ WALL BASE

GVM DETAILS

ISSUED FOR:	1ST SUBMITTAL
JOB NO:	N/A
DRAWN BY:	AA
SCALE:	NTS
DATE:	01-24-2022
OP DETAIL NO:	3

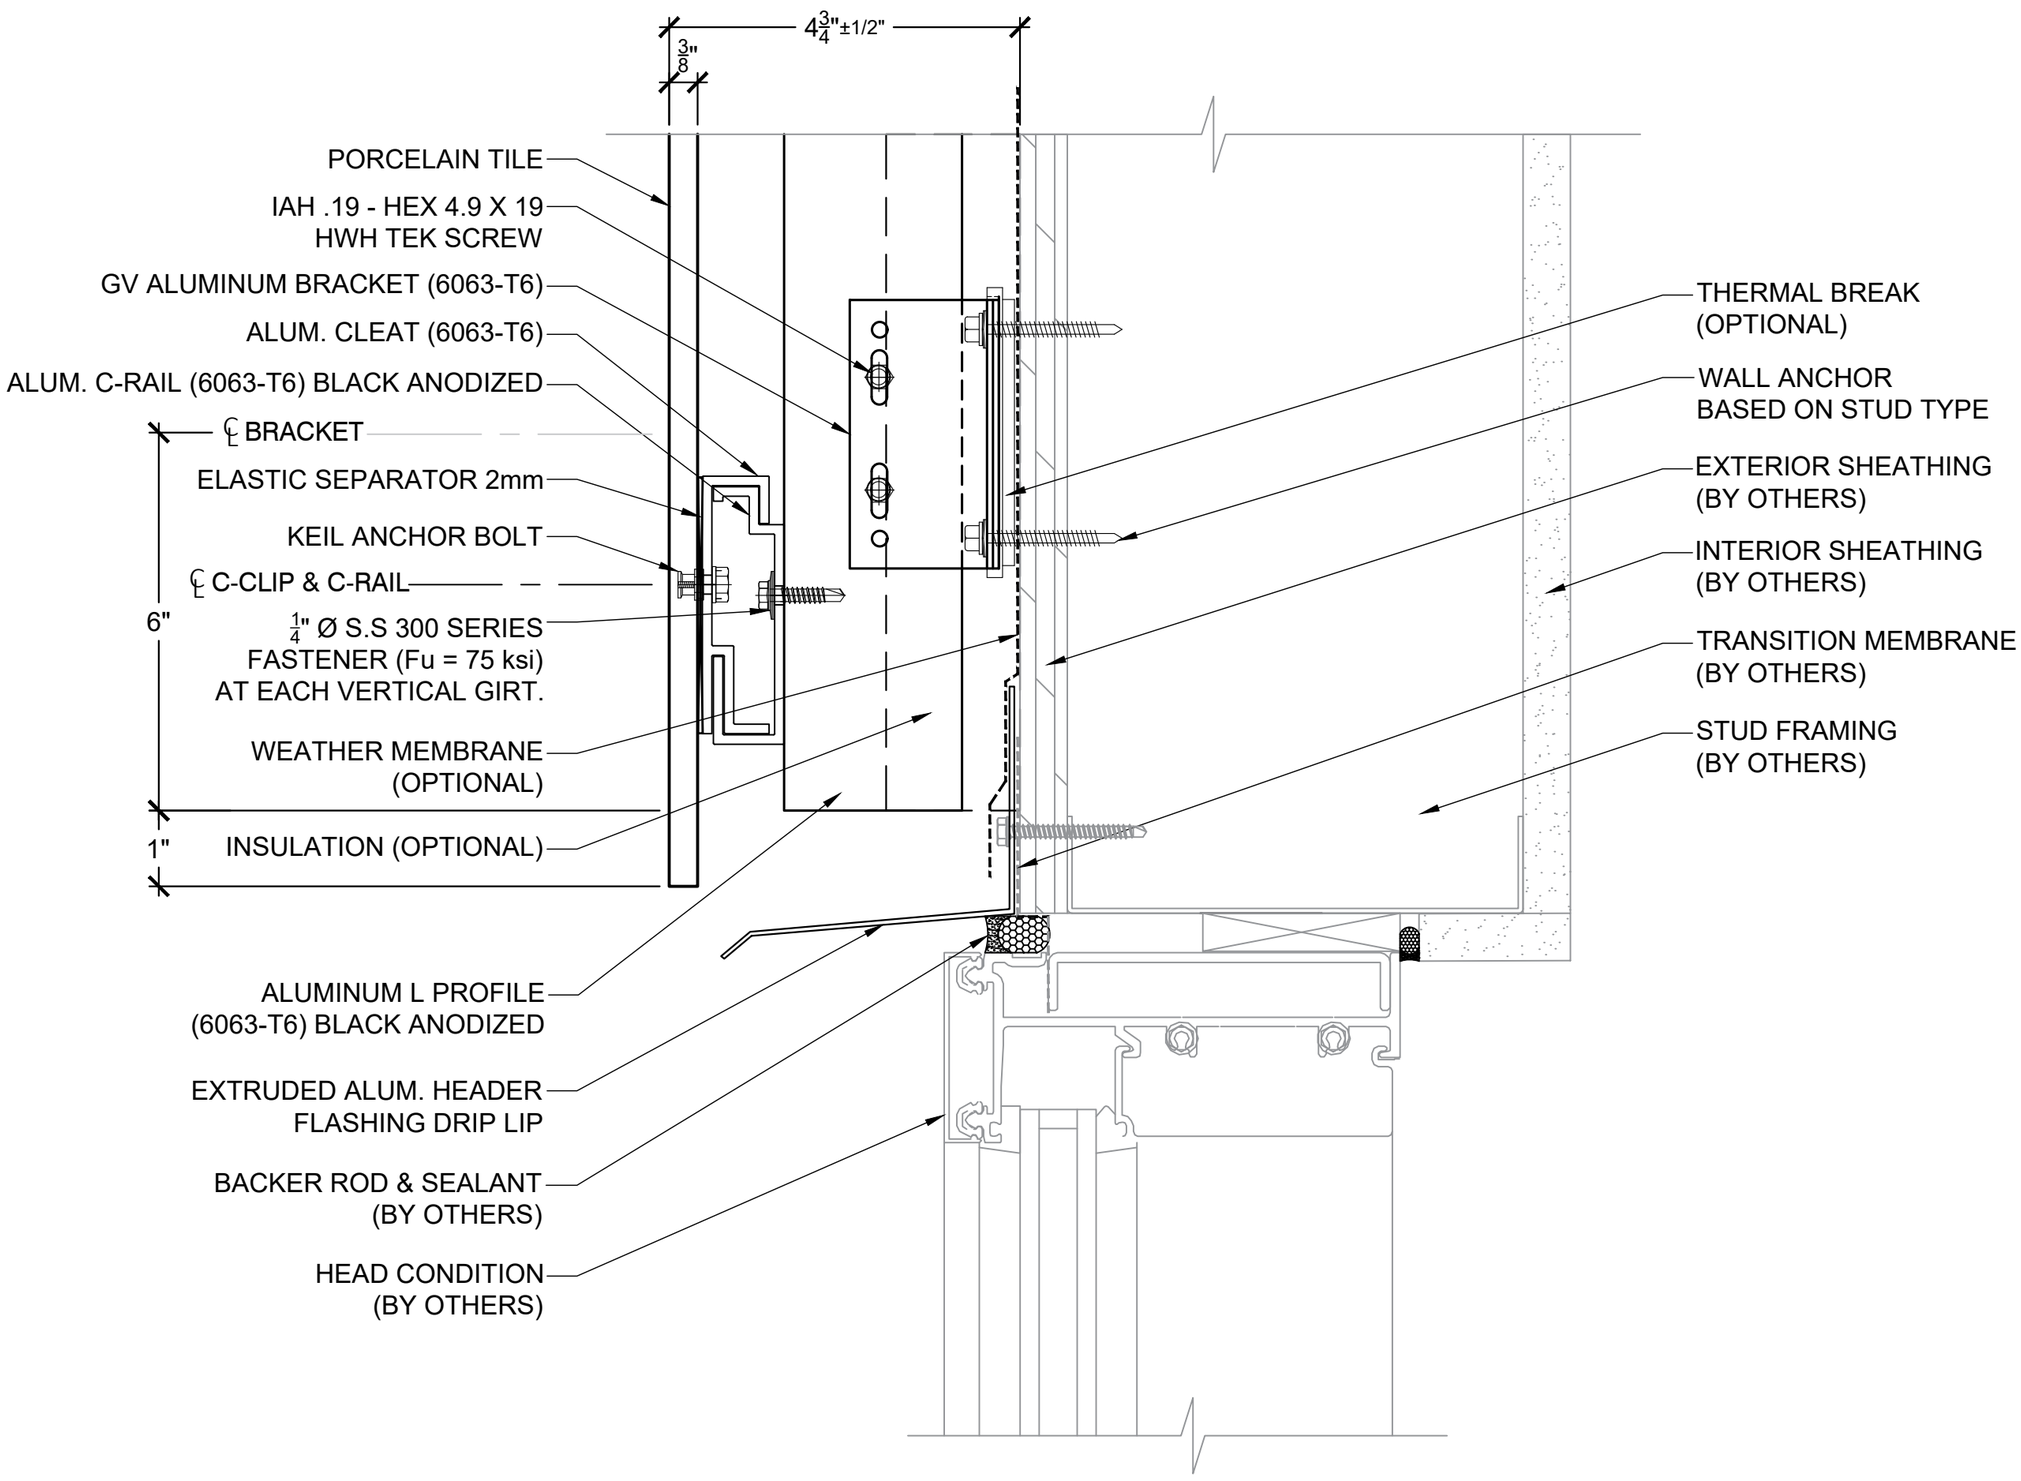

4 *GVM HEADER CONDITIONS DETAIL*

FACADES ARCHITECTURAL SYSTEMS

GV FACADES
1075 WEST SAM HOUSTON
PKWY NORTH, SUITE #214,
HOUSTON, TEXAS 77043
TEL: 713 869 0800

GVM @ HEADER CONDITIONS

GVM DETAILS

ISSUED FOR: 1ST SUBMITTAL	
JOB NO: N/A	DRAWN BY: AA
SCALE: NTS	OP DETAIL NO: 4
DATE: 01-24-2022	

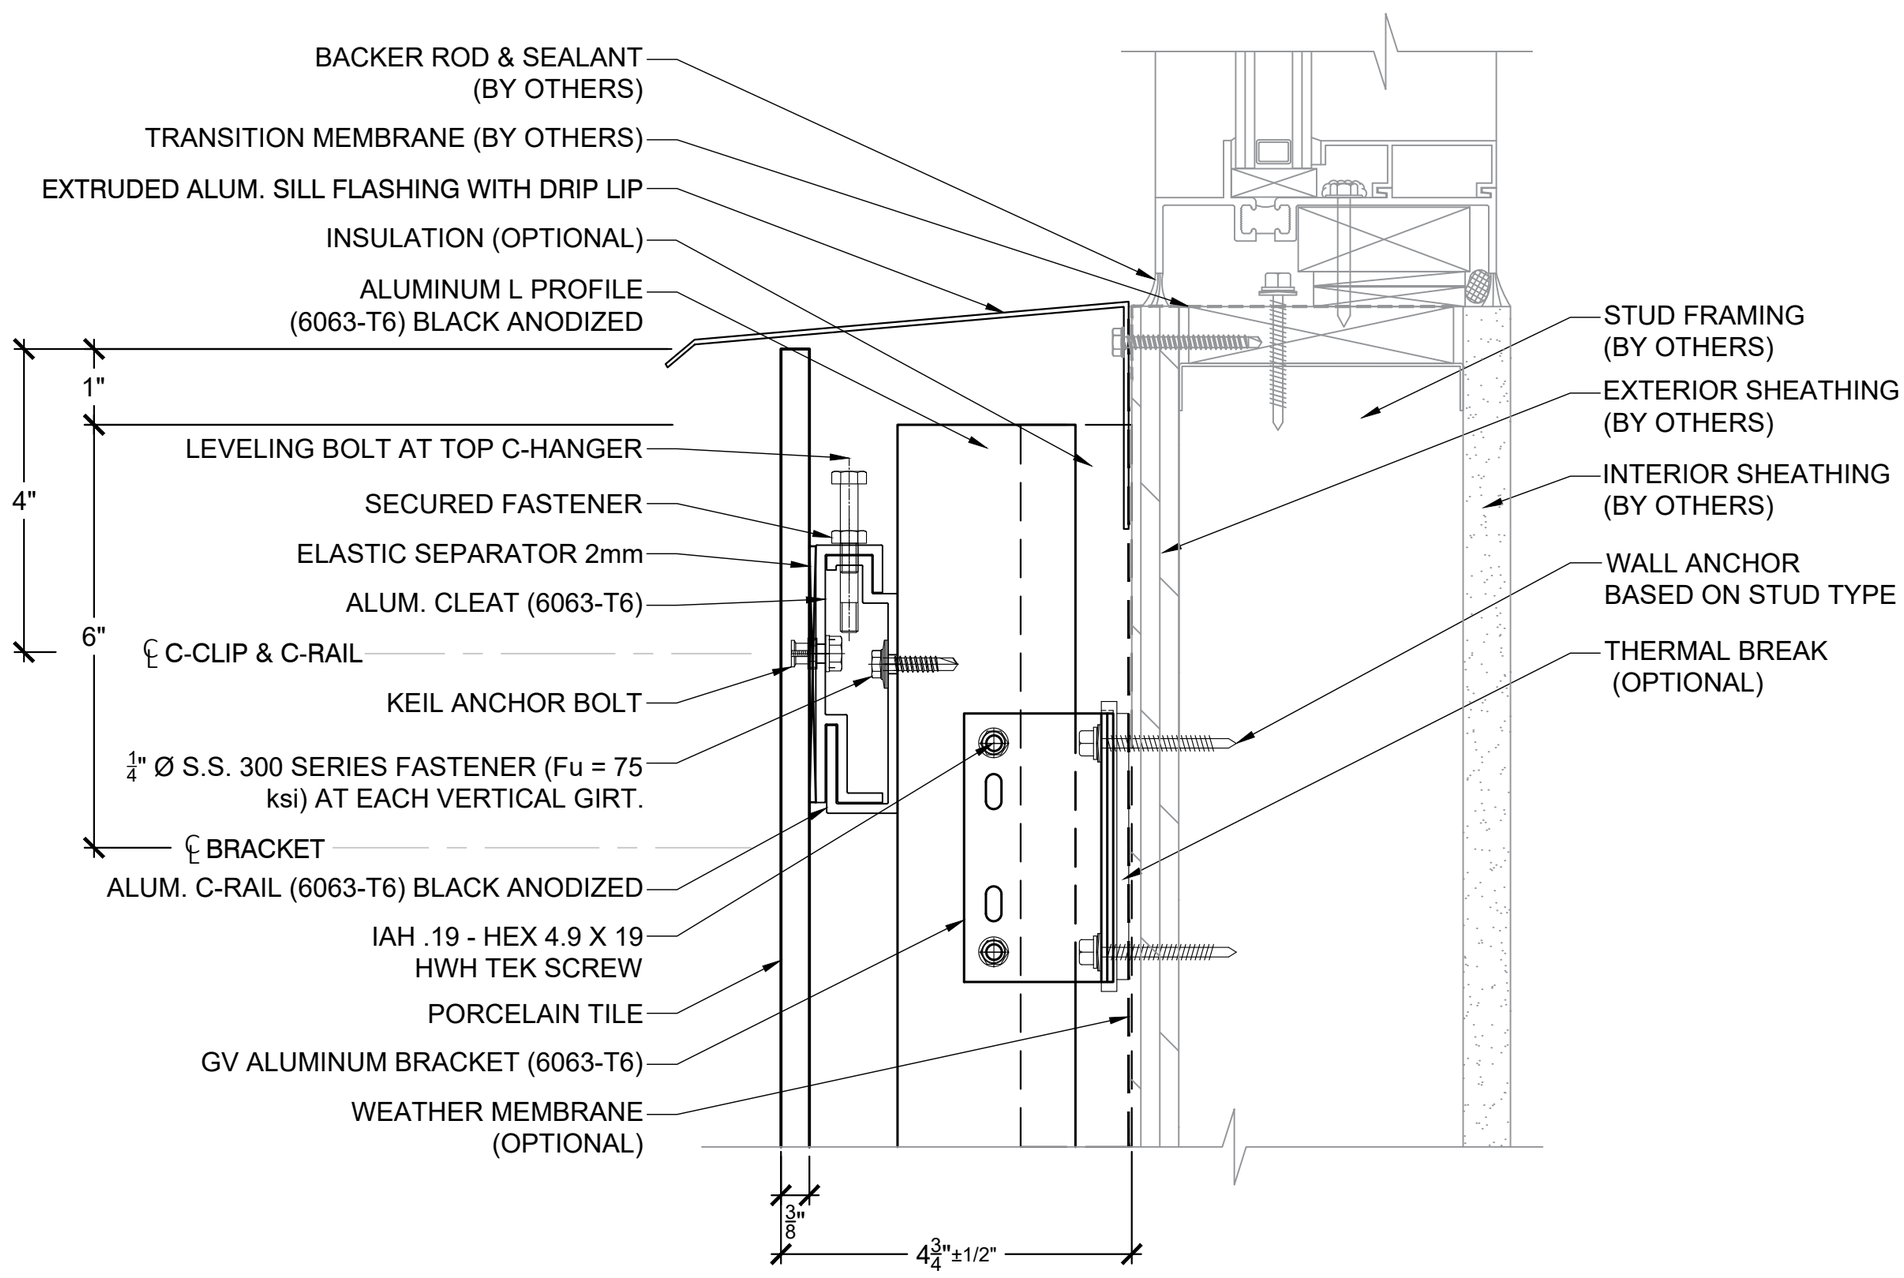

5 *GVM SILL CONDITIONS DETAIL*

FACADES ARCHITECTURAL SYSTEMS

GV FACADES
1075 WEST SAM HOUSTON PKWY NORTH, SUITE #214,
HOUSTON, TEXAS 77043
TEL: 713 869 0800

GVM @ SILL CONDITIONS

GVM DETAILS

ISSUED FOR:	1ST SUBMITTAL
JOB NO:	N/A
DRAWN BY:	AA
SCALE:	NTS
DATE:	01-24-2022
OP DETAIL NO:	5

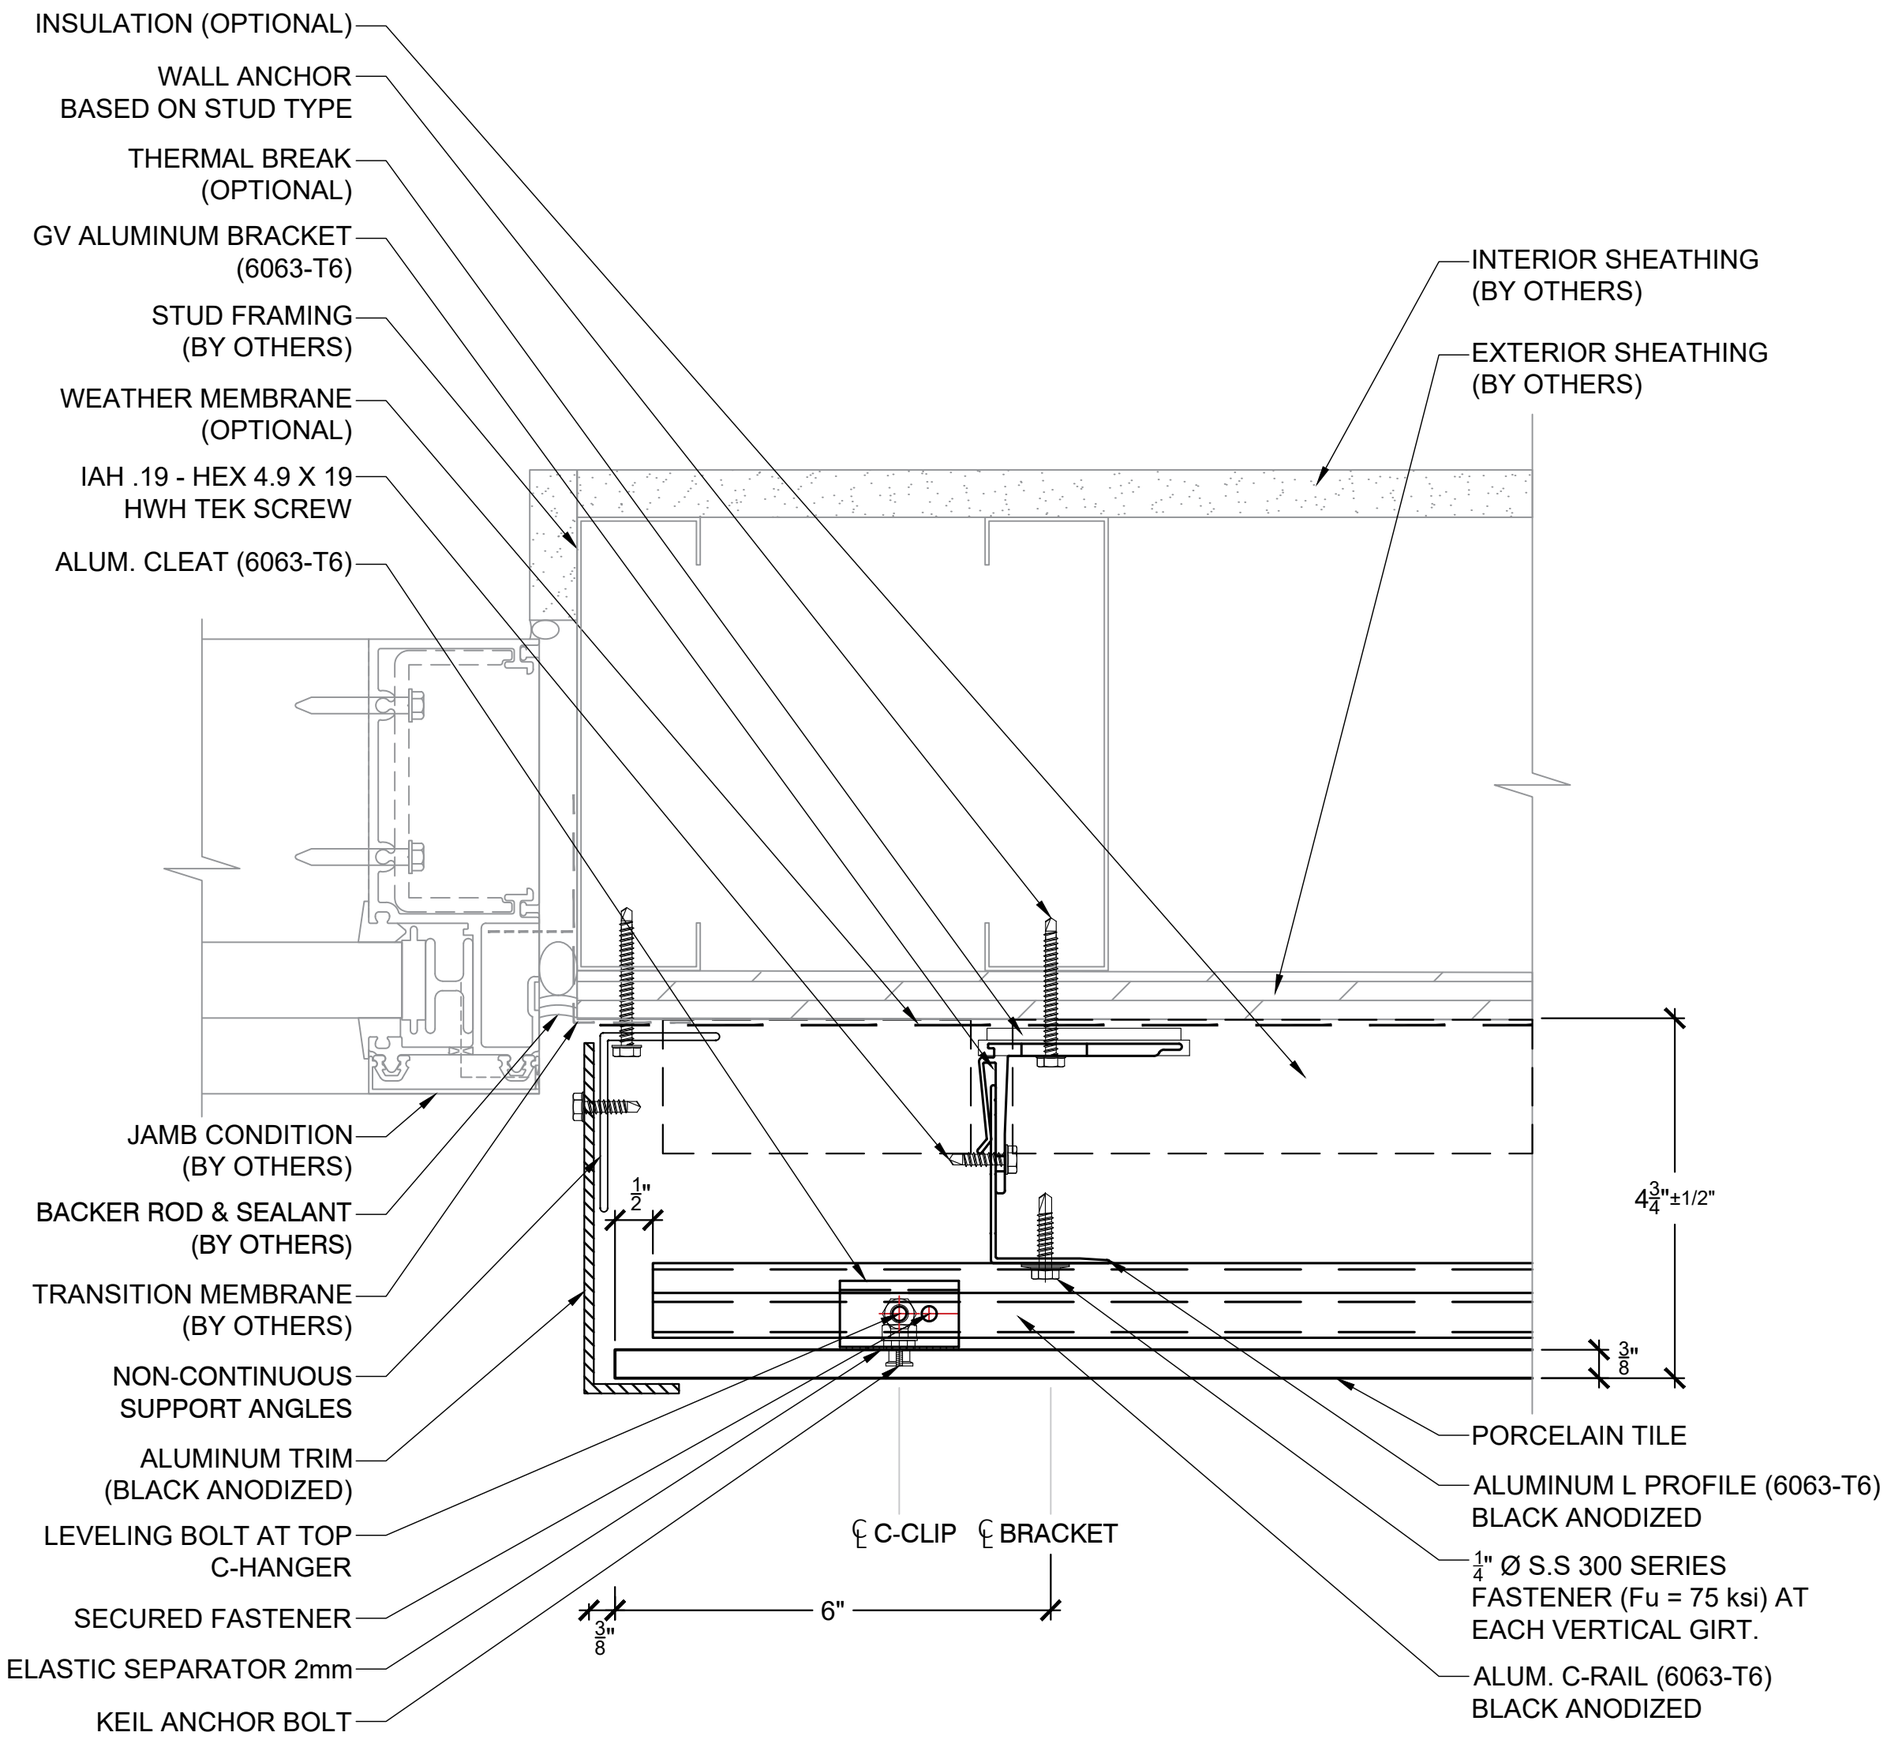

6 GVM JAMB CONDITIONS DETAIL

FACADES ARCHITECTURAL SYSTEMS

GV FACADES
1075 WEST SAM HOUSTON PKWY NORTH, SUITE #214,
HOUSTON, TEXAS 77043
TEL: 713 869 0800

GVM @ JAMB CONDITIONS

GVM DETAILS

ISSUED FOR:	1ST SUBMITTAL
JOB NO:	N/A
DRAWN BY:	AA
SCALE:	NTS
OP DETAIL NO:	6
DATE:	01-24-2022

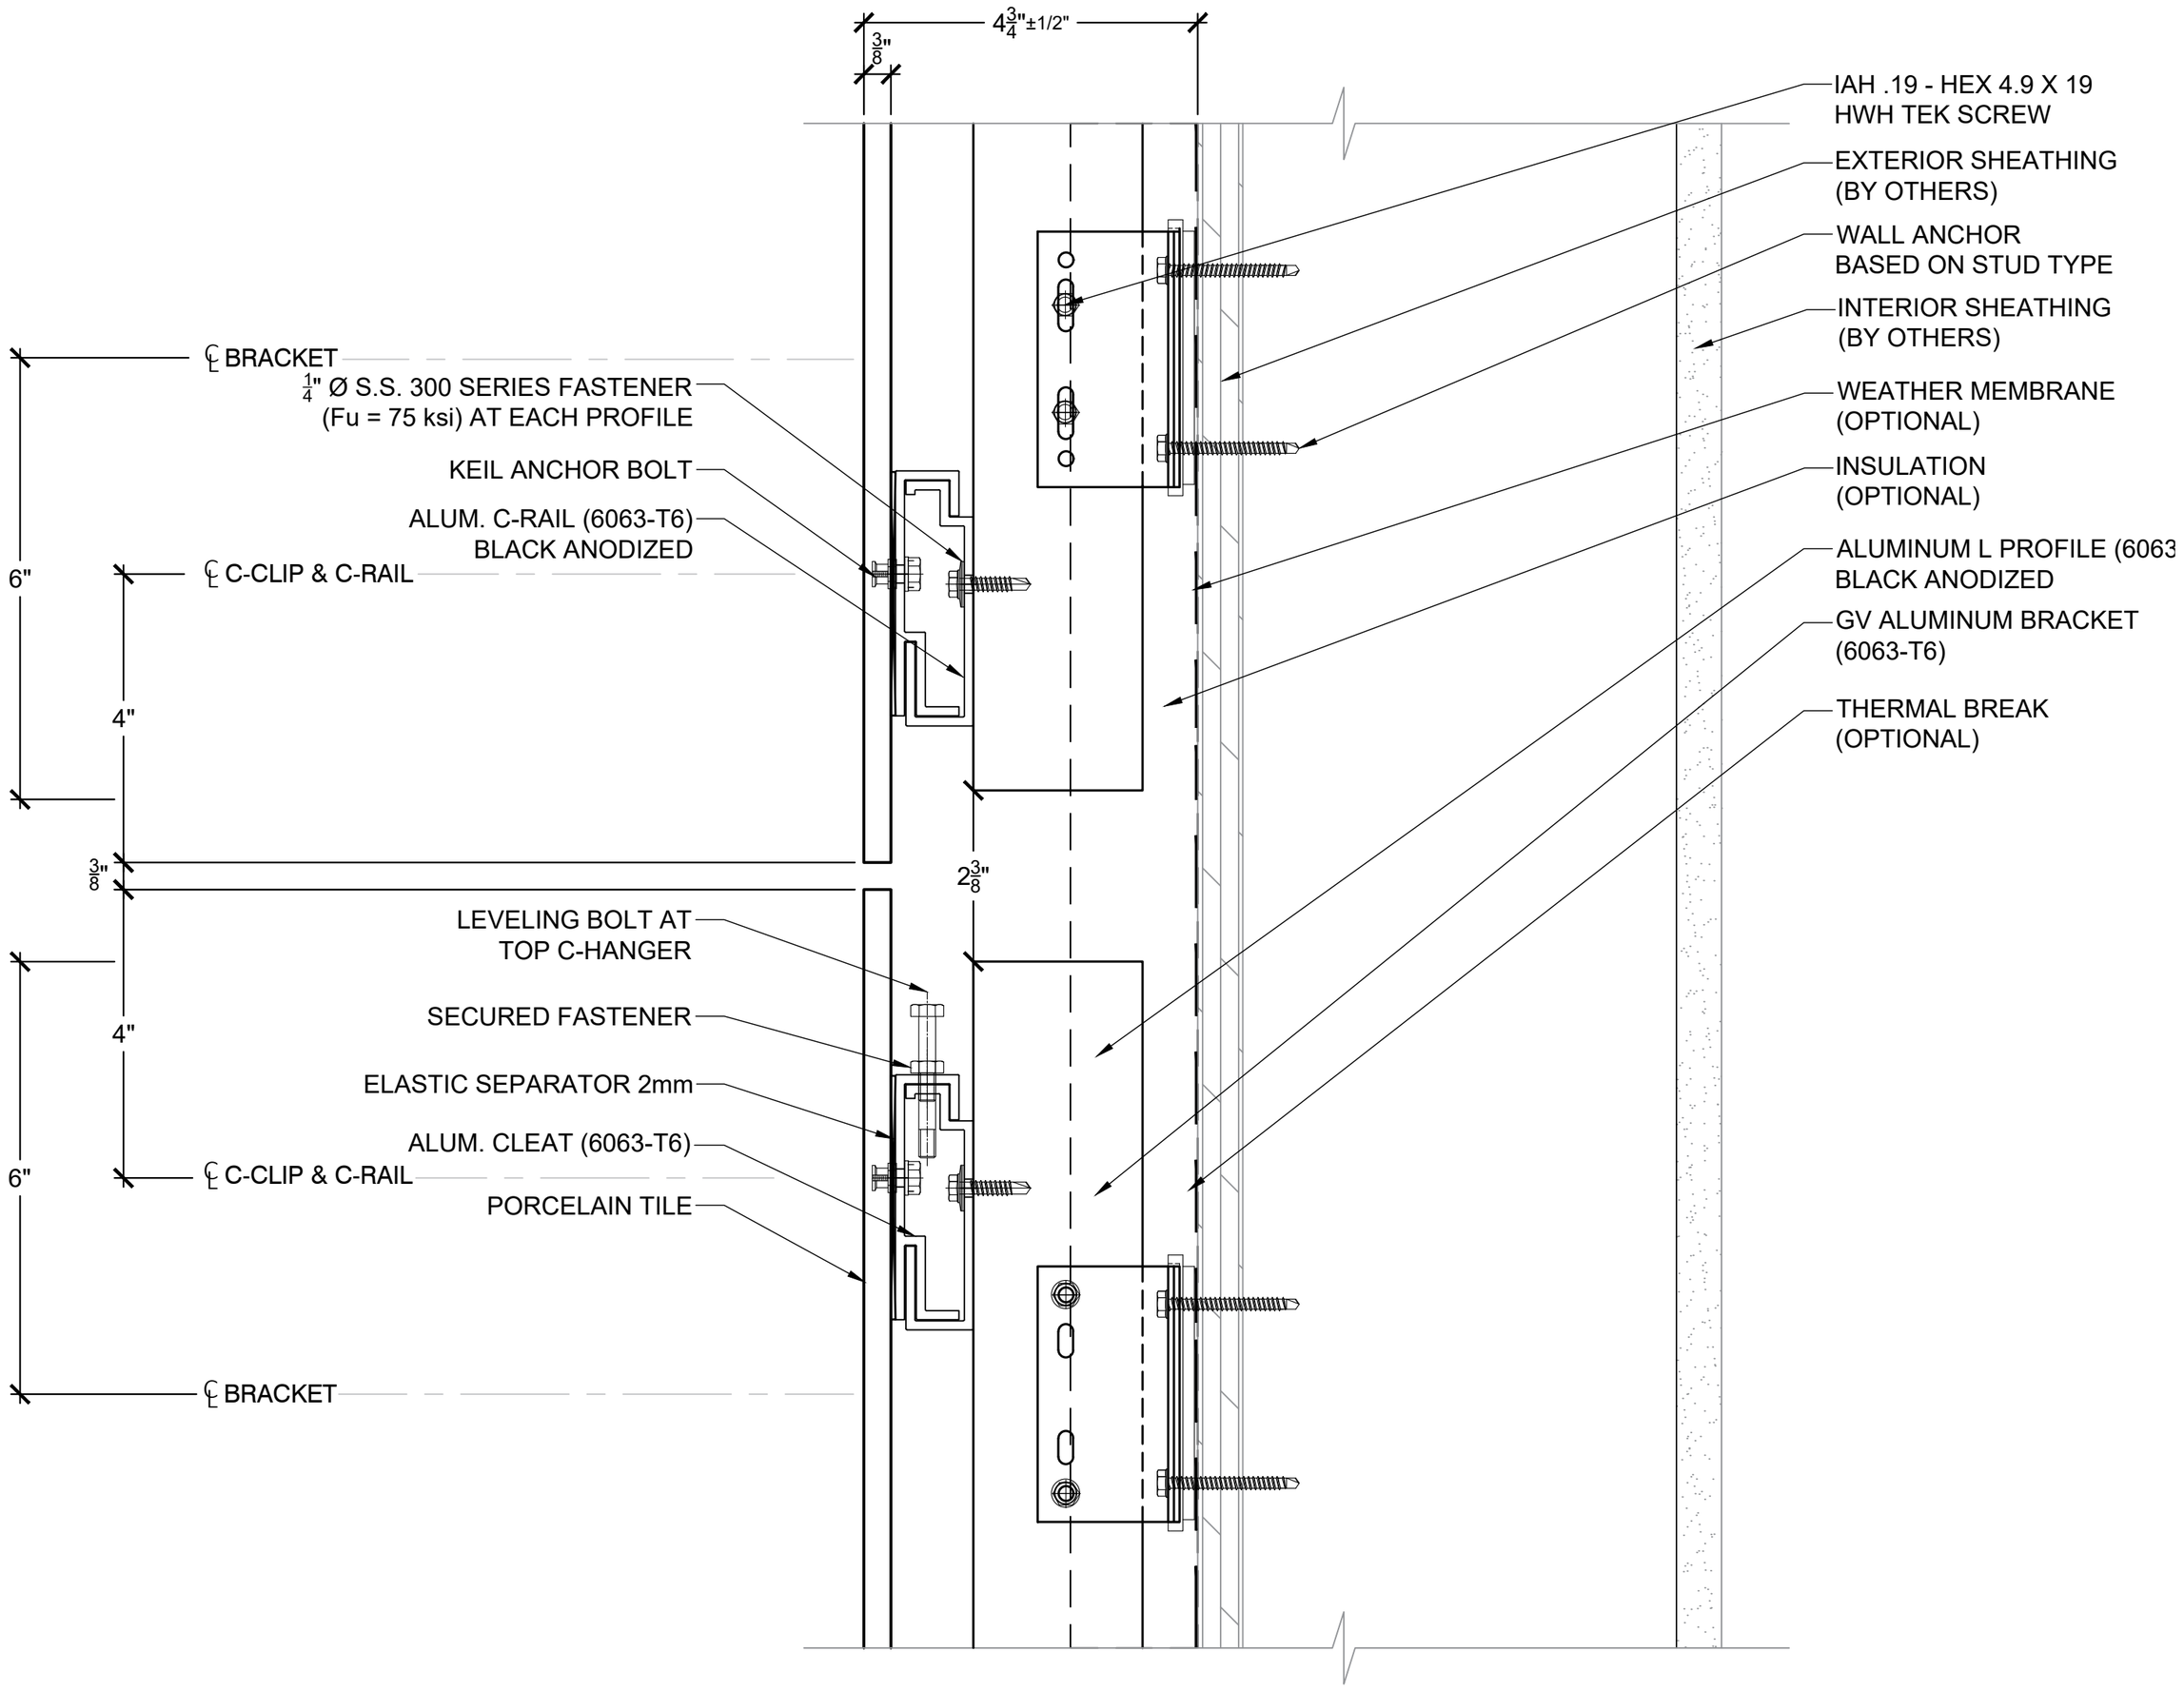

7 *GVM HORIZONTAL JOINT DETAIL*

FACADES ARCHITECTURAL SYSTEMS

GV FACADES
1075 WEST SAM HOUSTON
PKWY NORTH, SUITE #214,
HOUSTON, TEXAS 77043
TEL: 713 869 0800

GVM @ HORIZONTAL JOINT

GVM DETAILS

ISSUED FOR:	1ST SUBMITTAL
JOB NO:	N/A
DRAWN BY:	AA
SCALE:	NTS
DATE:	01-24-2022
OP DETAIL NO:	7

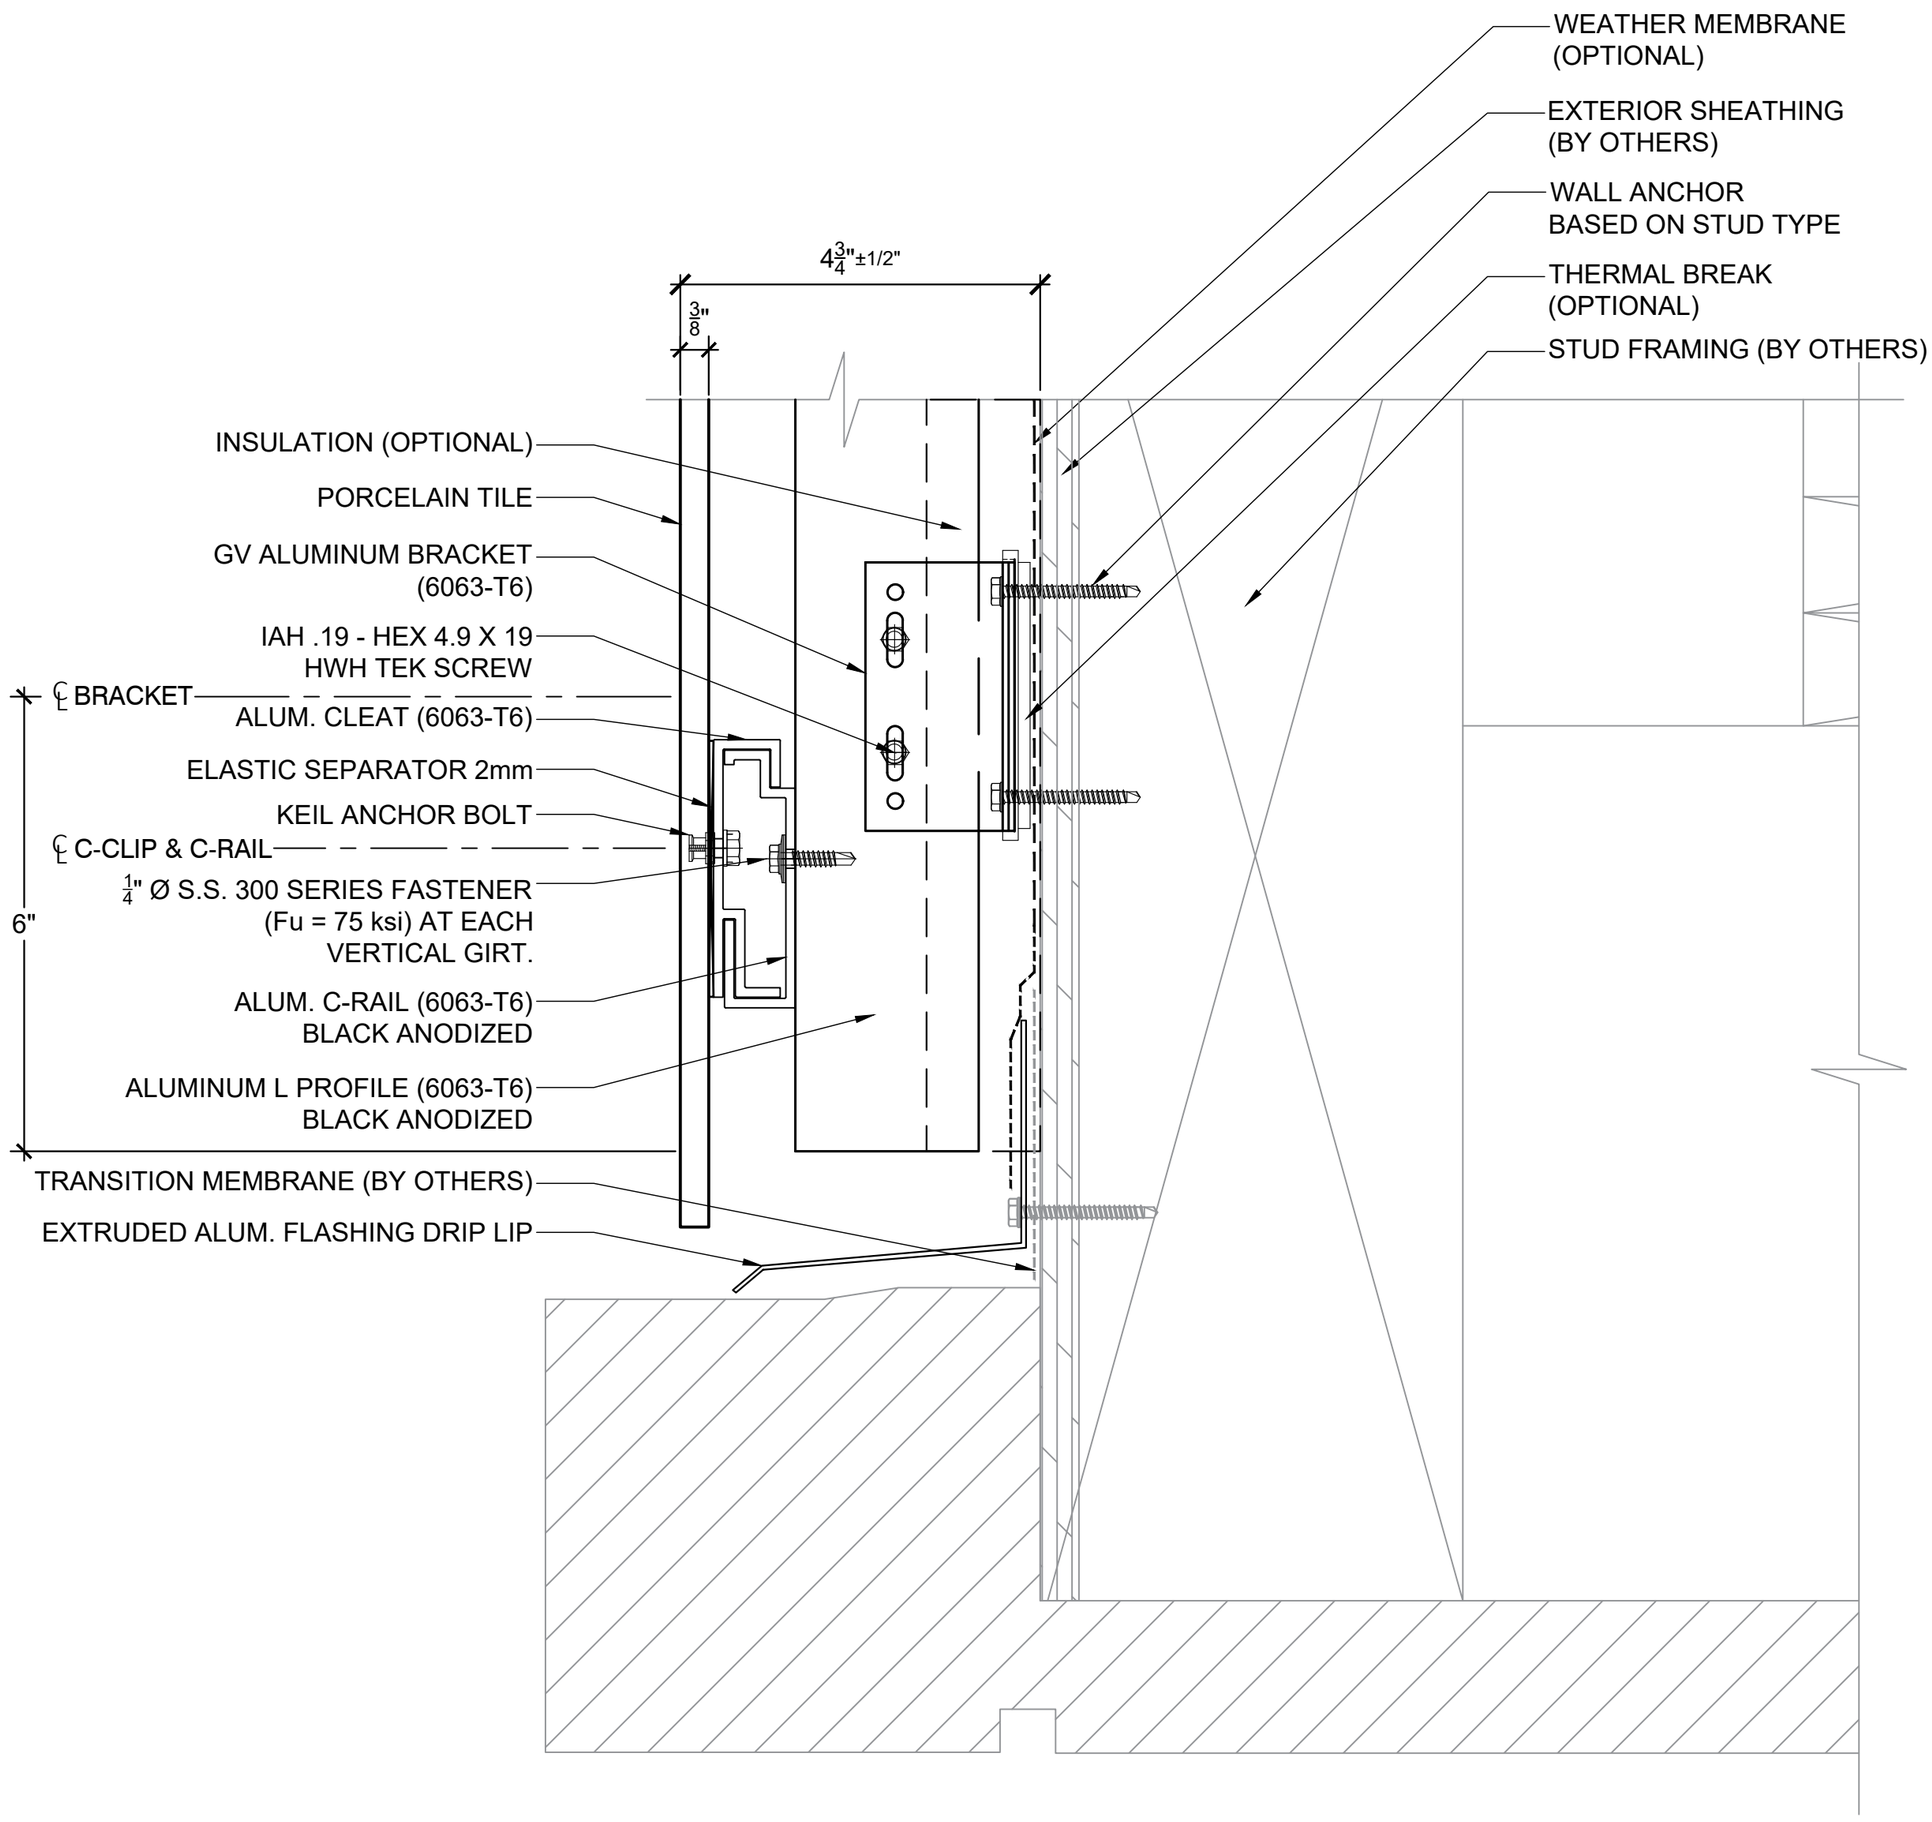

8 *GVM EIFS BAND DETAIL*

FACADES ARCHITECTURAL SYSTEMS

GV FACADES
1075 WEST SAM HOUSTON PKWY NORTH, SUITE #214,
HOUSTON, TEXAS 77043
TEL: 713 869 0800

GVM @ EIFS BAND

GVM DETAILS

ISSUED FOR:	1ST SUBMITTAL
JOB NO:	N/A
DRAWN BY:	AA
SCALE:	NTS
DATE:	01-24-2022
OP DETAIL NO:	8

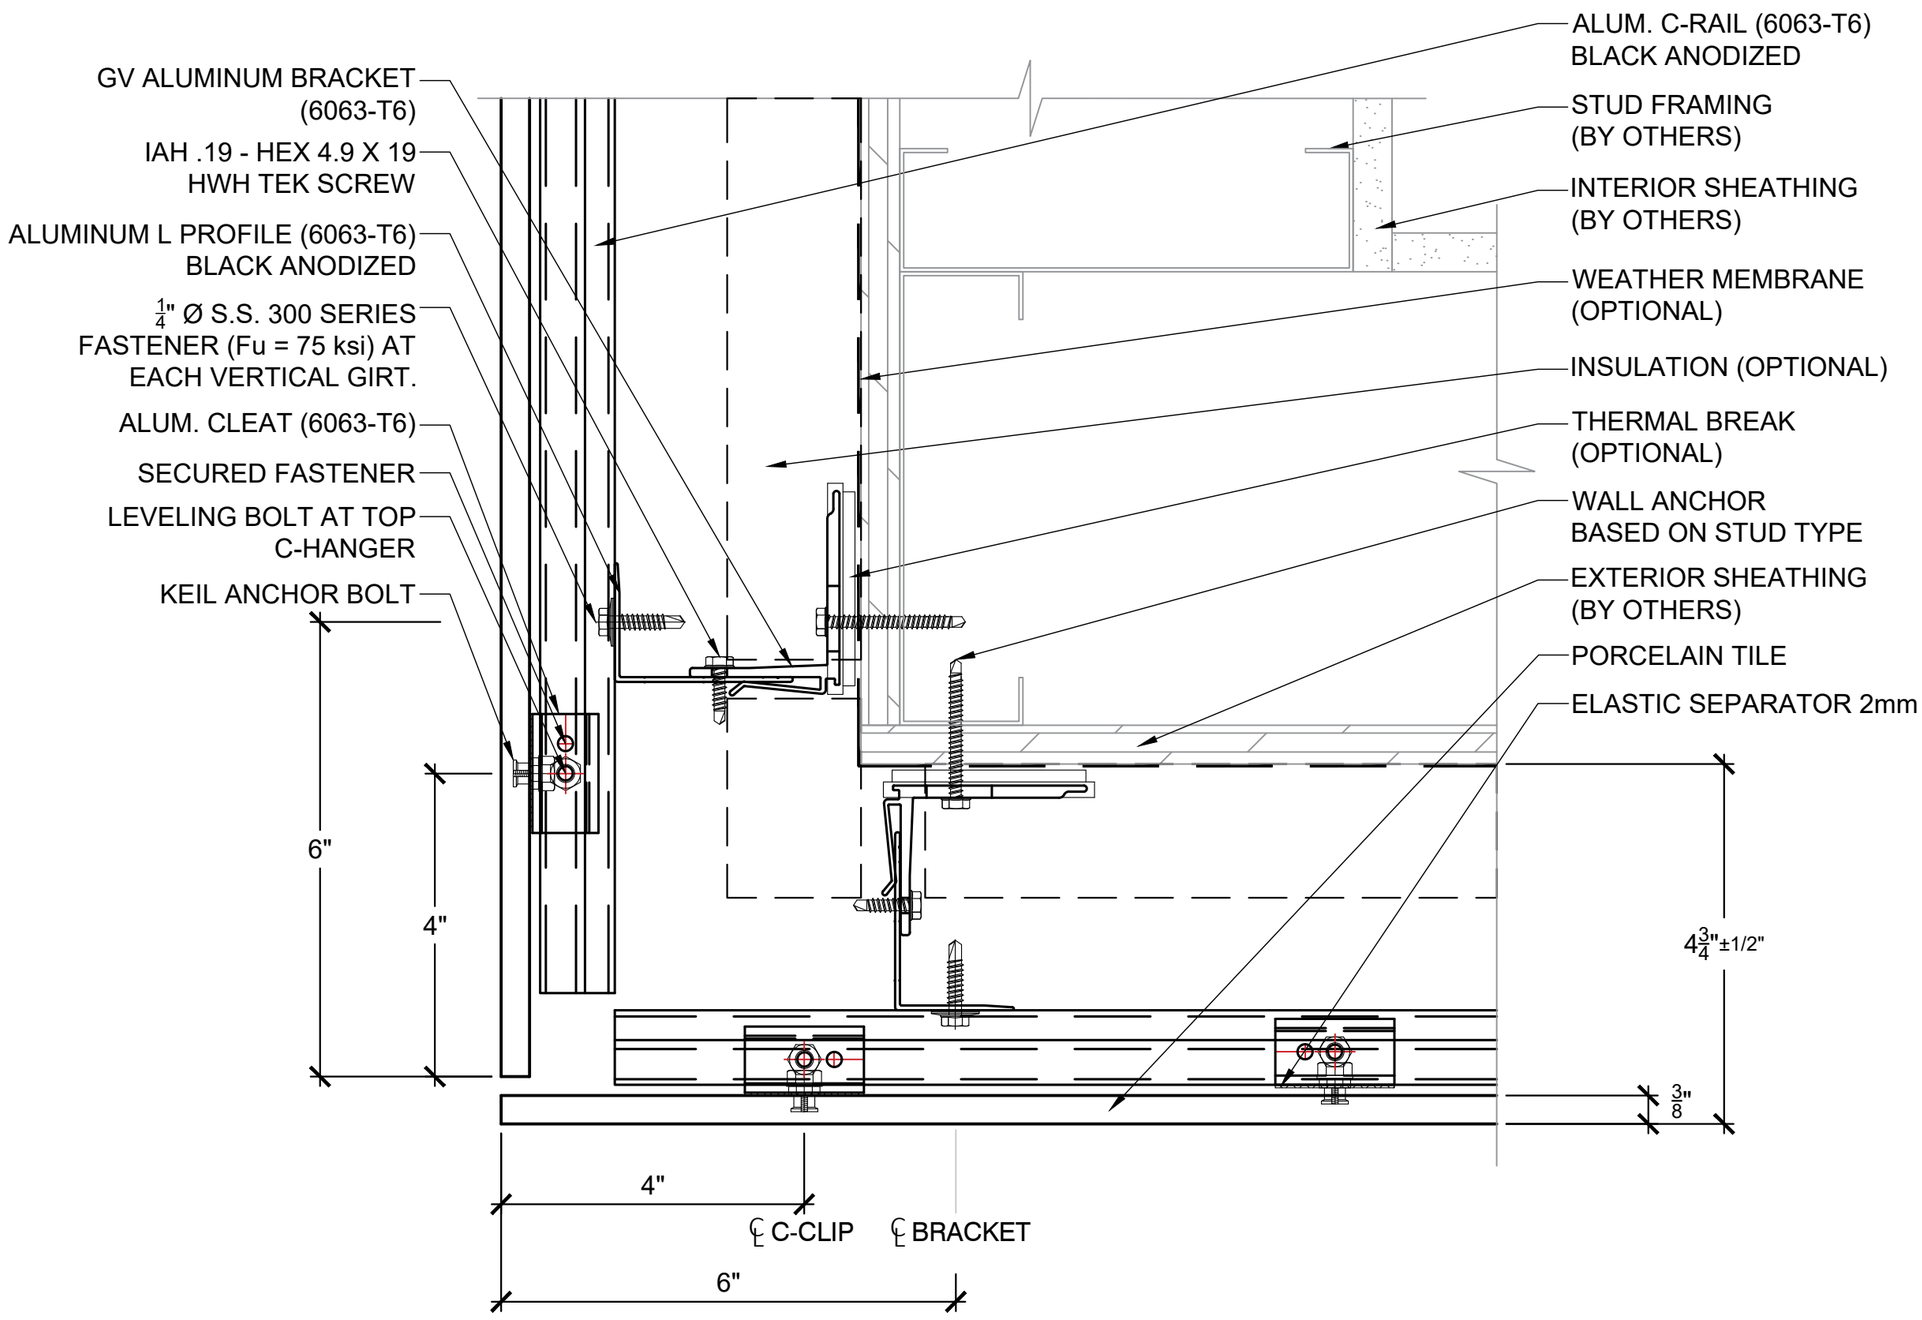

9 *GVM OUTSIDE CORNER DETAIL*

FACADES ARCHITECTURAL SYSTEMS

GV FACADES
1075 WEST SAM HOUSTON PKWY NORTH, SUITE #214,
HOUSTON, TEXAS 77043
TEL: 713 869 0800

GVM @ OUTSIDE CORNER

GVM DETAILS

ISSUED FOR:	1ST SUBMITTAL
JOB NO:	N/A
DRAWN BY:	AA
SCALE:	NTS
DATE:	01-24-2022
OP DETAIL NO:	9

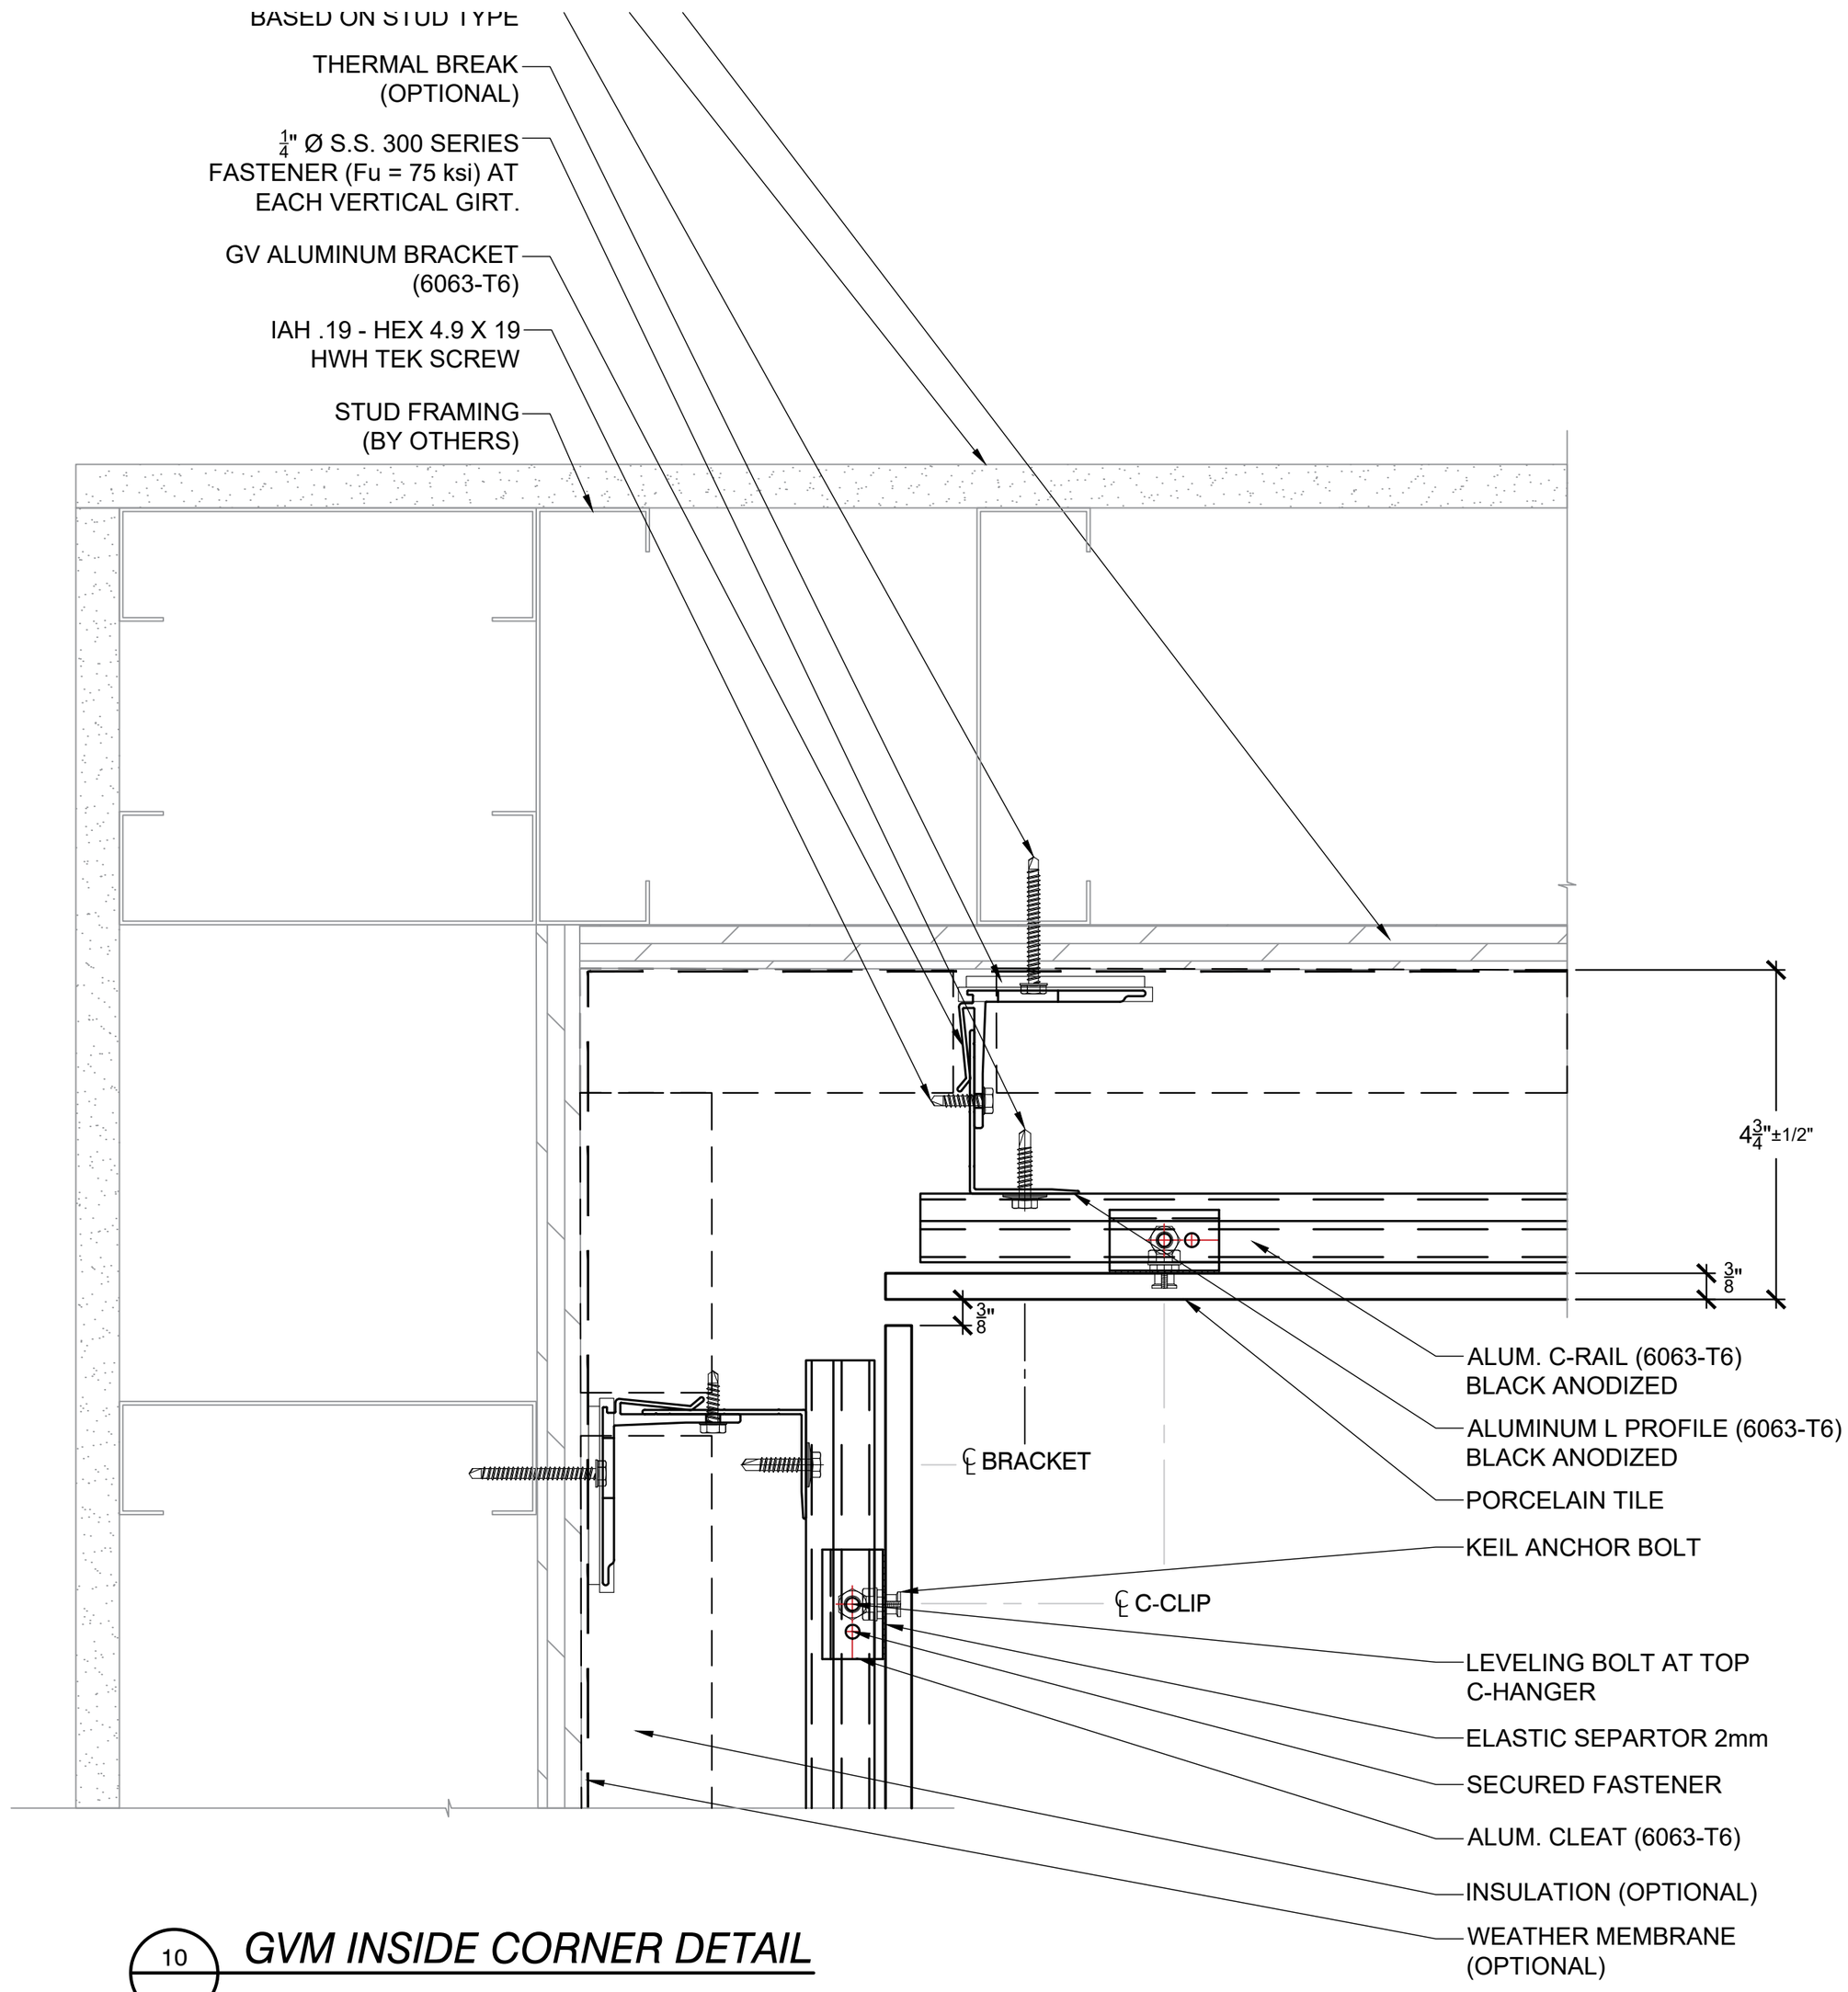

10 *GVM INSIDE CORNER DETAIL*

FACADES ARCHITECTURAL SYSTEMS

GV FACADES
1075 WEST SAM HOUSTON PKWY NORTH, SUITE #214,
HOUSTON, TEXAS 77043
TEL: 713 869 0800

GVM @ INSIDE CORNER

GVM DETAILS

ISSUED FOR:	1ST SUBMITTAL
JOB NO:	N/A
DRAWN BY:	AA
SCALE:	NTS
DATE:	01-24-2022
OP DETAIL NO:	10

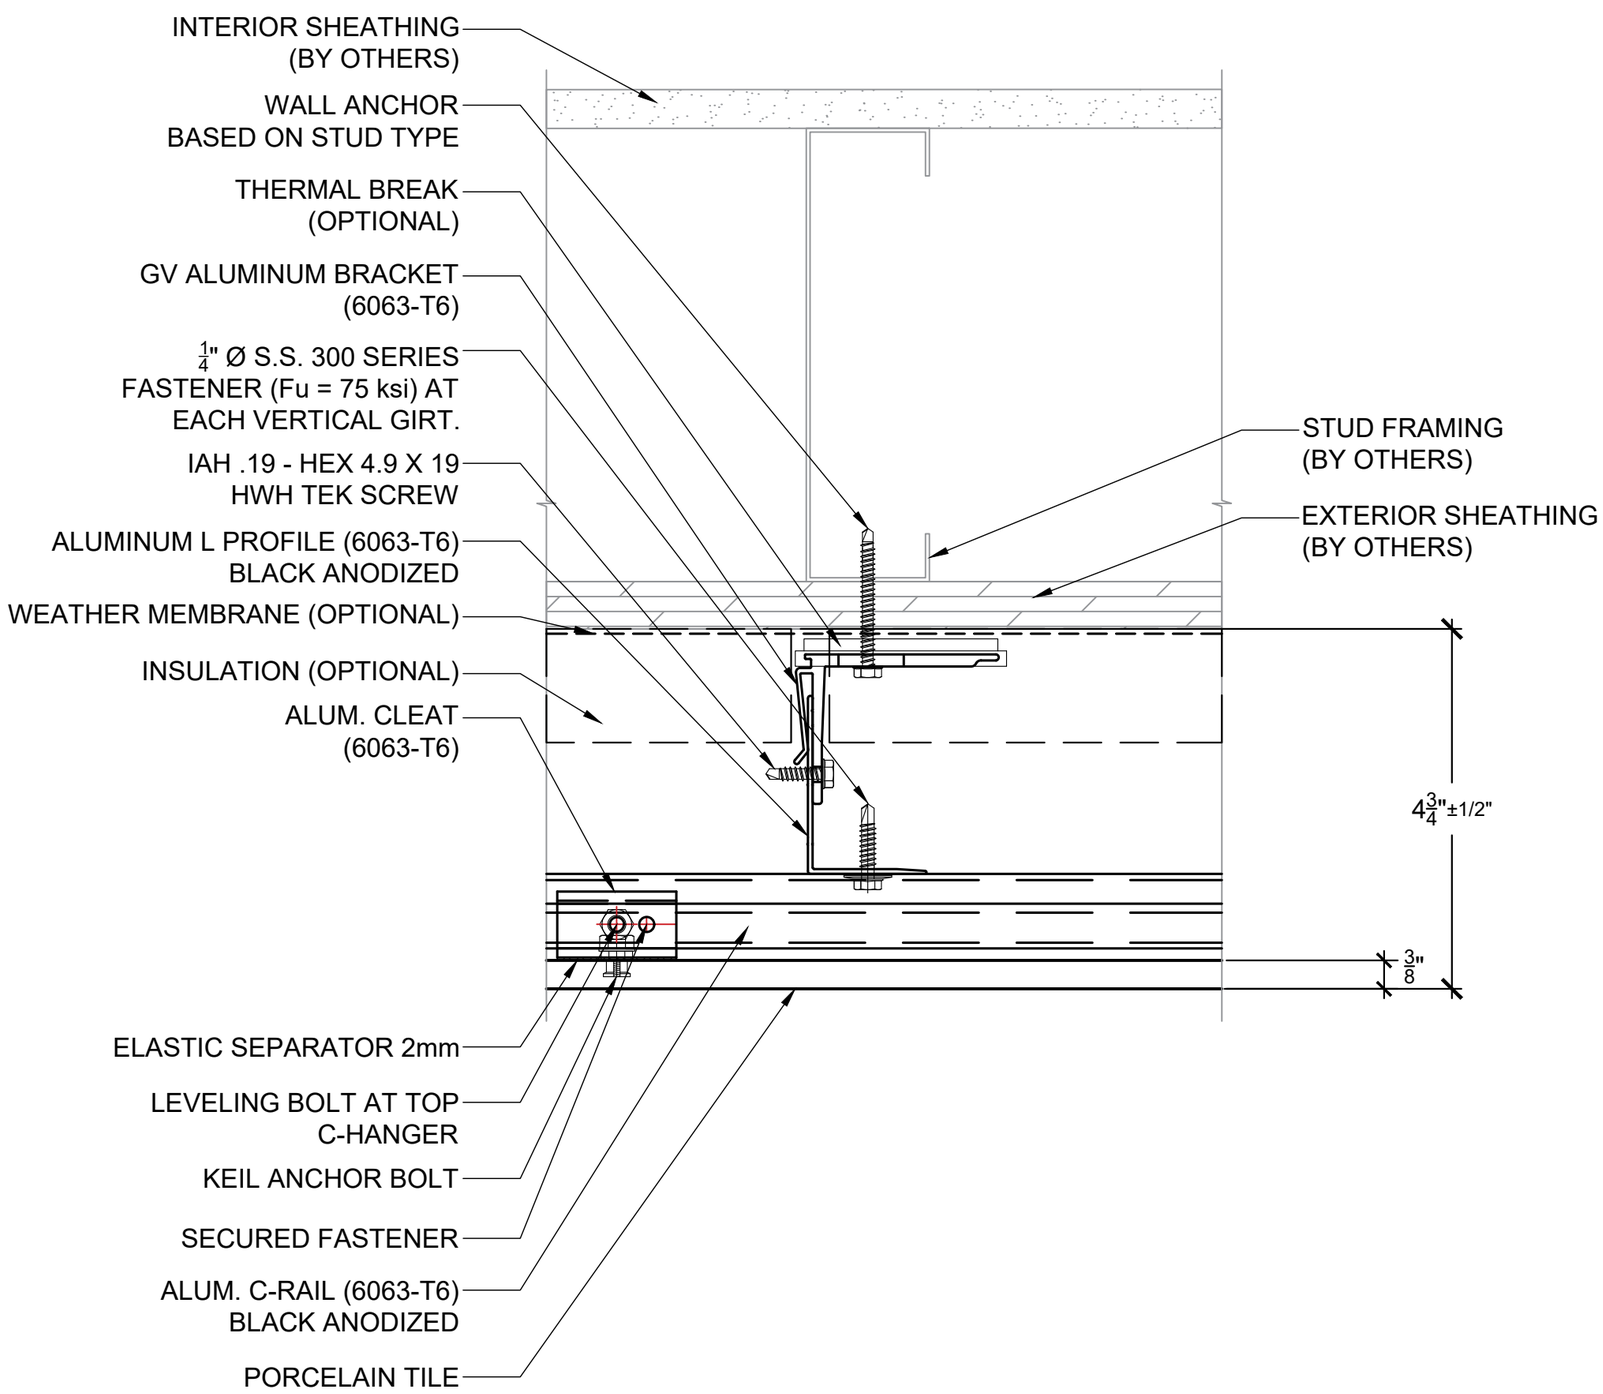

11 *GVM PLAN DETAIL AT TYPICAL L-PROFILE ATTACHMENT*

FACADES ARCHITECTURAL SYSTEMS

GV FACADES
1075 WEST SAM HOUSTON PKWY NORTH, SUITE #214,
HOUSTON, TEXAS 77043
TEL: 713 869 0800

GVM @ TYPICAL L-PROFILE ATTACHMENT

GVM DETAILS

ISSUED FOR: 1ST SUBMITTAL	
JOB NO: N/A	DRAWN BY: AA
SCALE: NTS	OP DETAIL NO: 11
DATE: 01-24-2022	

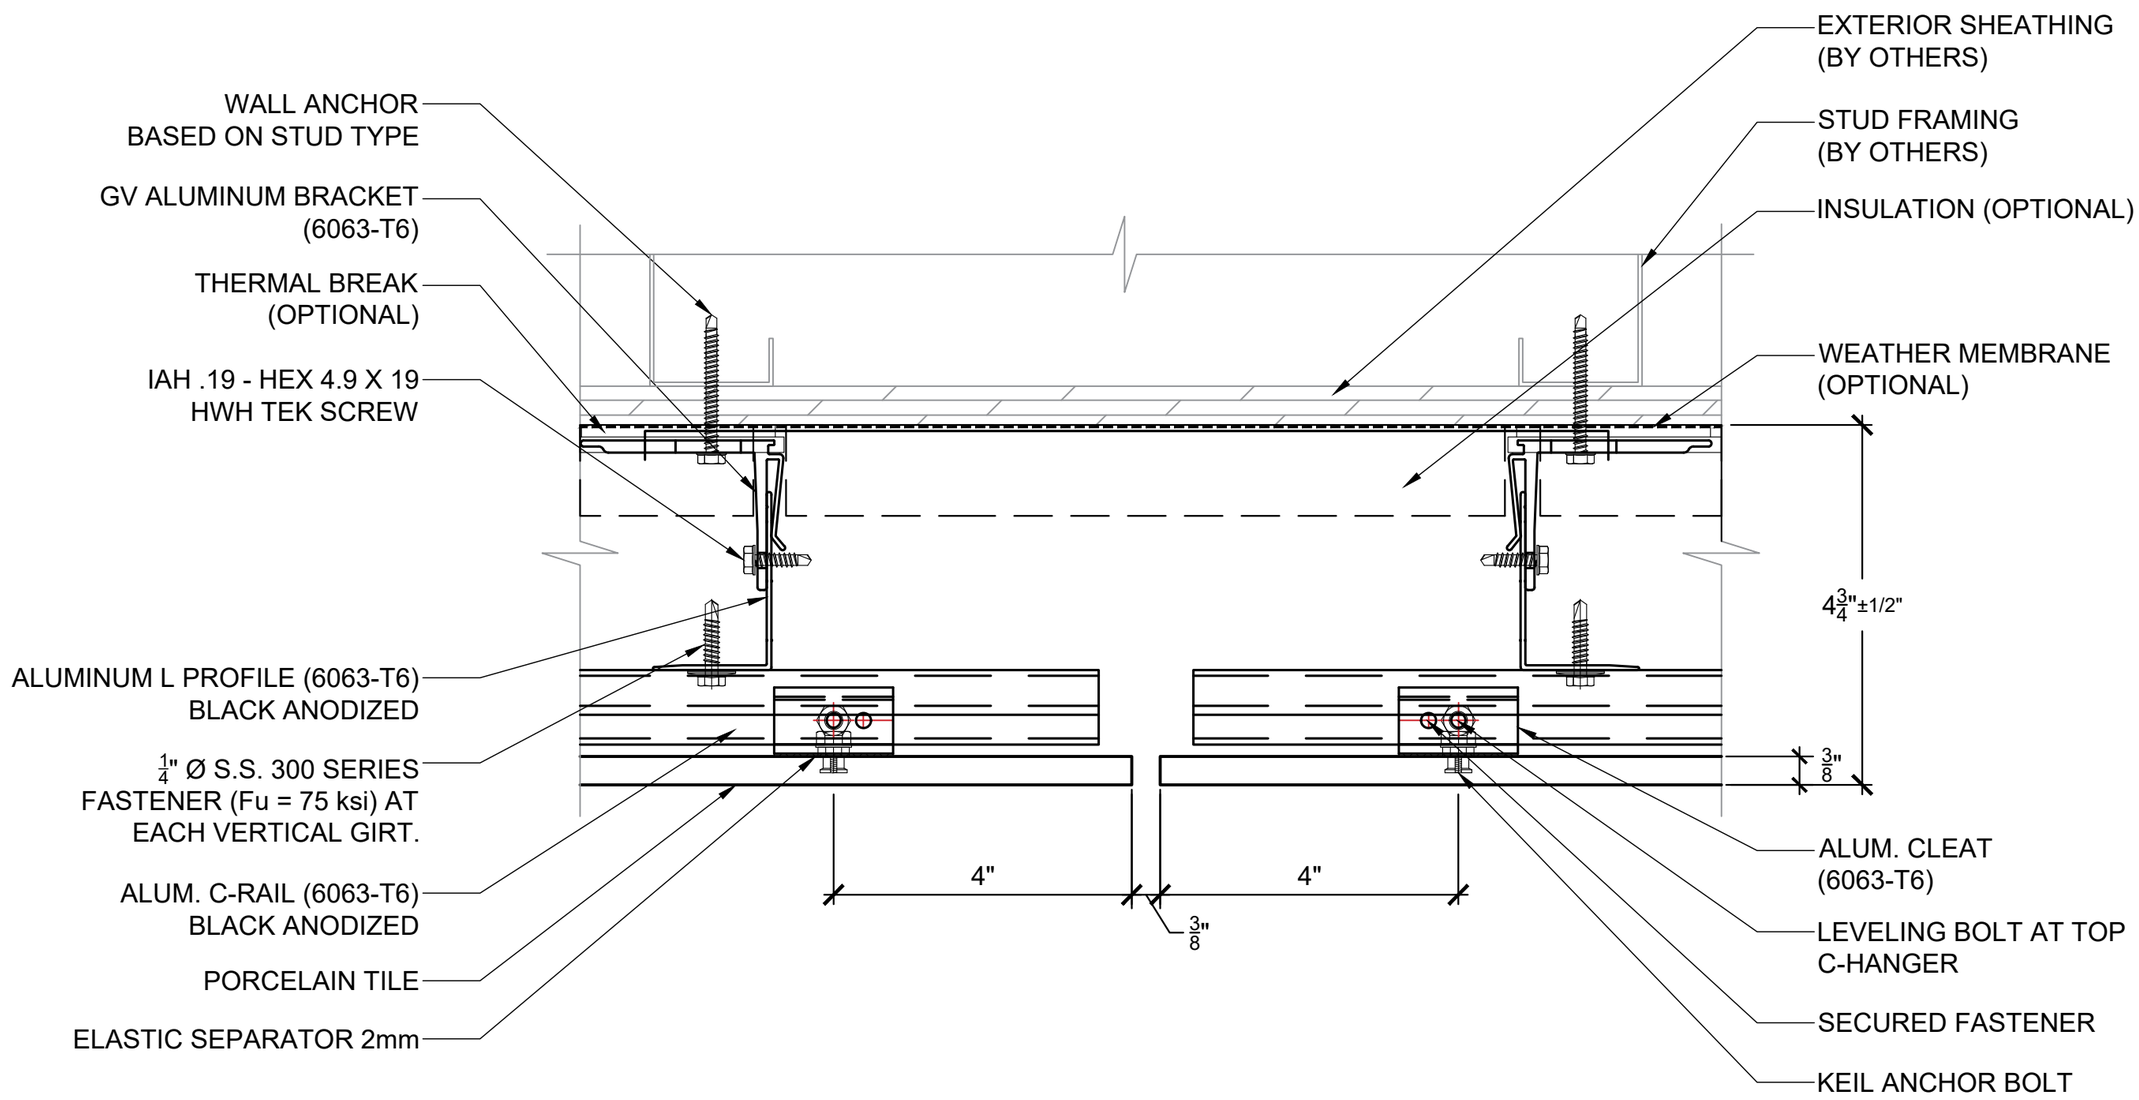

12 *GVM VERTICAL JOINT*

FACADES ARCHITECTURAL SYSTEMS

GV FACADES
1075 WEST SAM HOUSTON
PKWY NORTH, SUITE #214,
HOUSTON, TEXAS 77043
TEL: 713 869 0800

GVM @ VERTICAL JOINT

GVM DETAILS

ISSUED FOR:	1ST SUBMITTAL
JOB NO:	N/A
DRAWN BY:	AA
SCALE:	NTS
DATE:	01-24-2022
OP DETAIL NO:	12

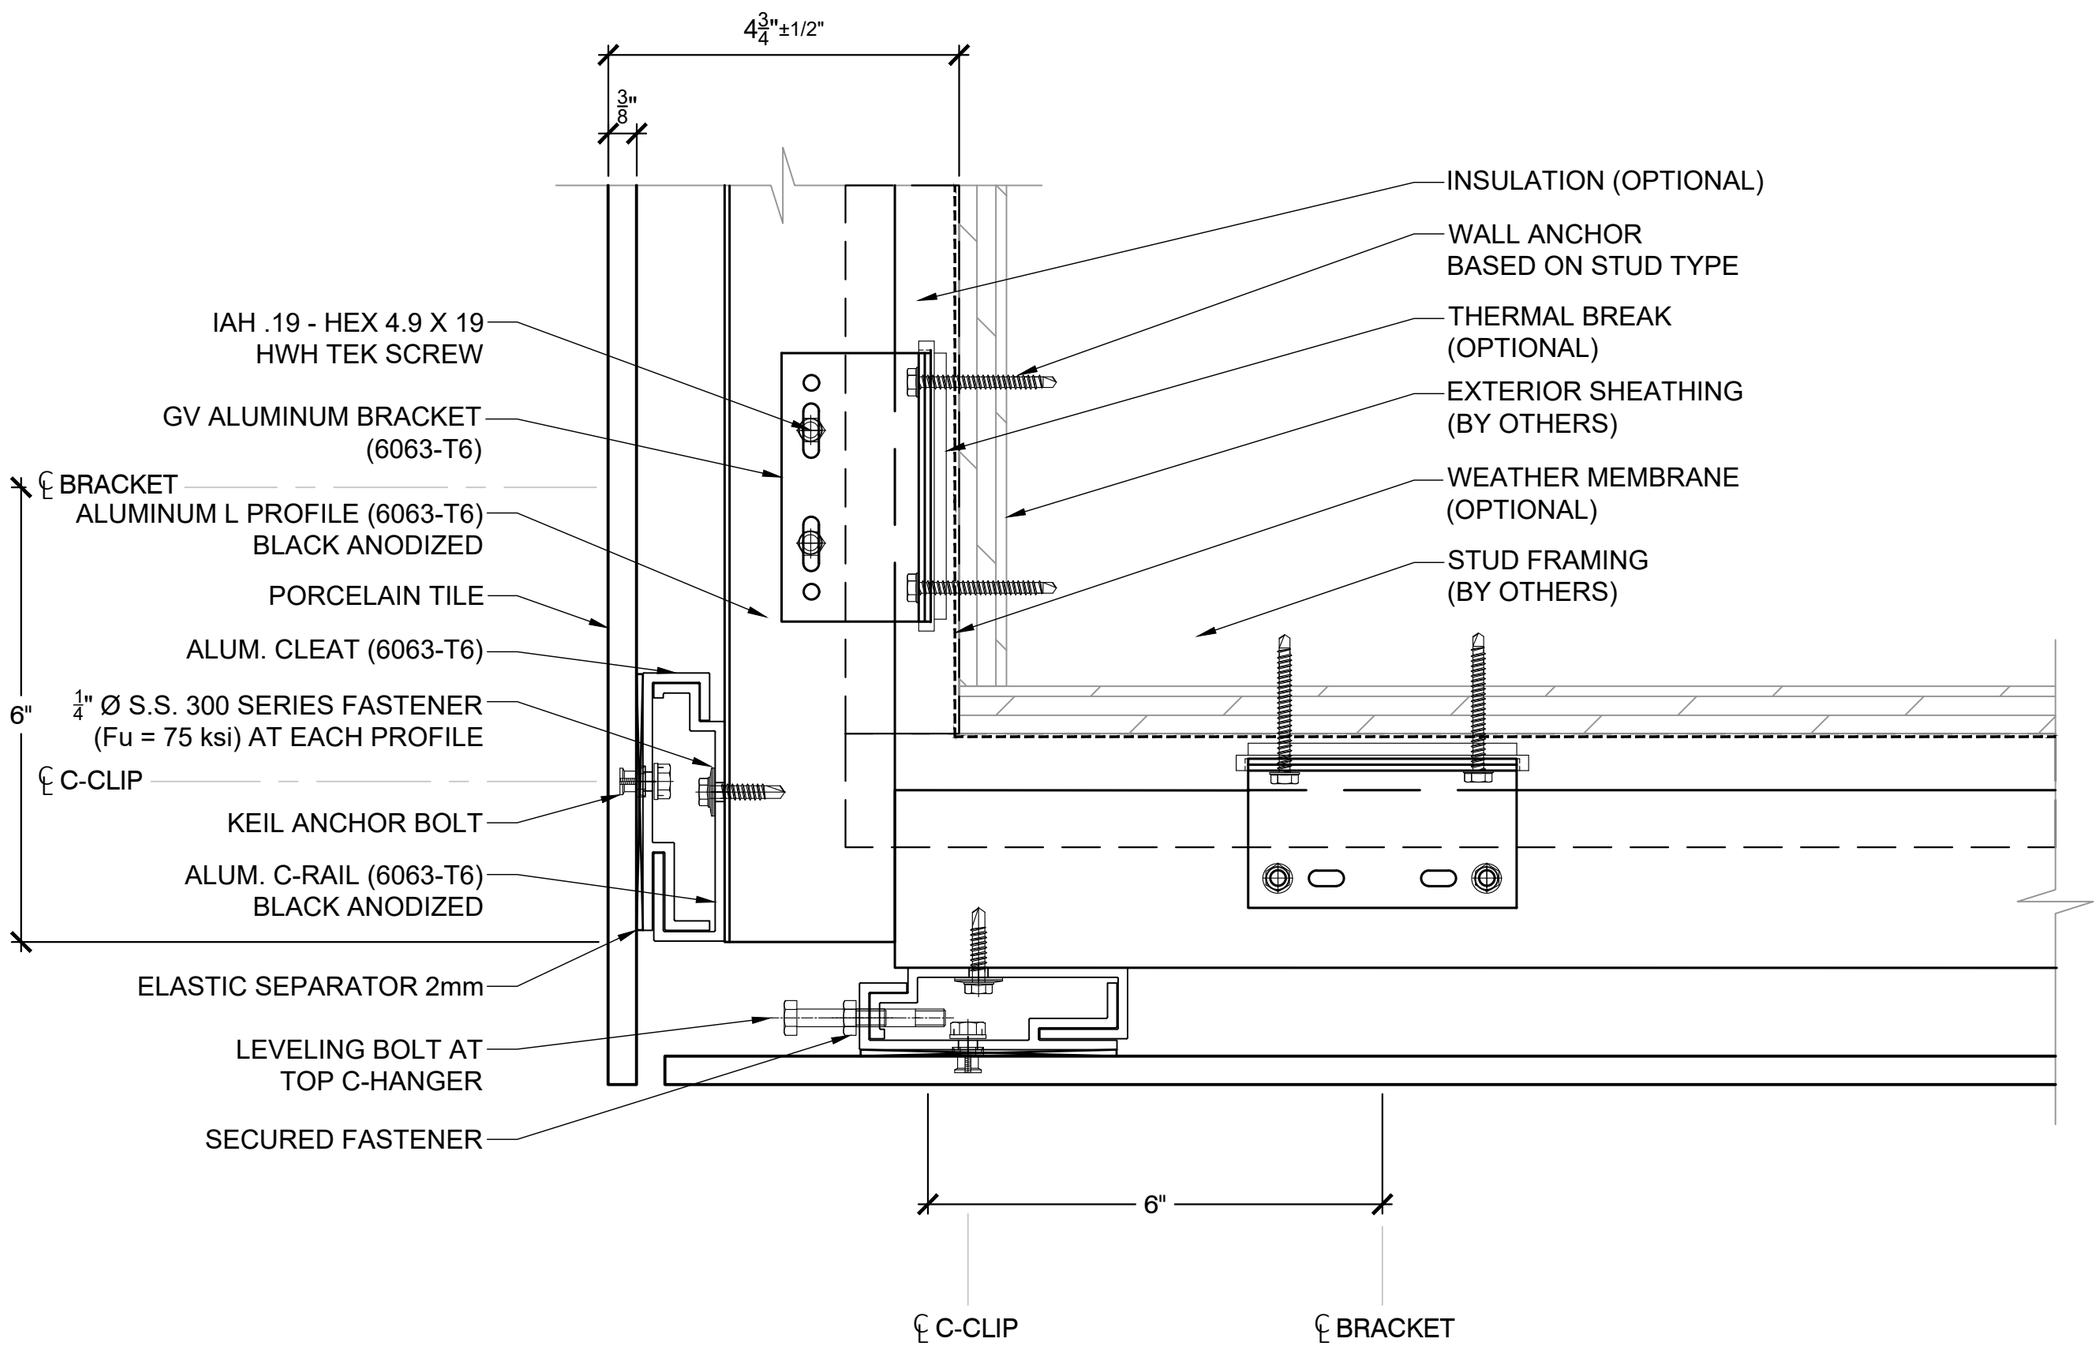

13 *GVM FASCIA TO SOFFIT DETAIL*

FACADES ARCHITECTURAL SYSTEMS

GV FACADES
1075 WEST SAM HOUSTON
PKWY NORTH, SUITE #214,
HOUSTON, TEXAS 77043
TEL: 713 869 0800

GVM @ FASCIA TO SOFFIT

GVM DETAILS

ISSUED FOR:	1ST SUBMITTAL
JOB NO:	N/A
DRAWN BY:	AA
SCALE:	NTS
DATE:	01-24-2022
OP DETAIL NO:	13

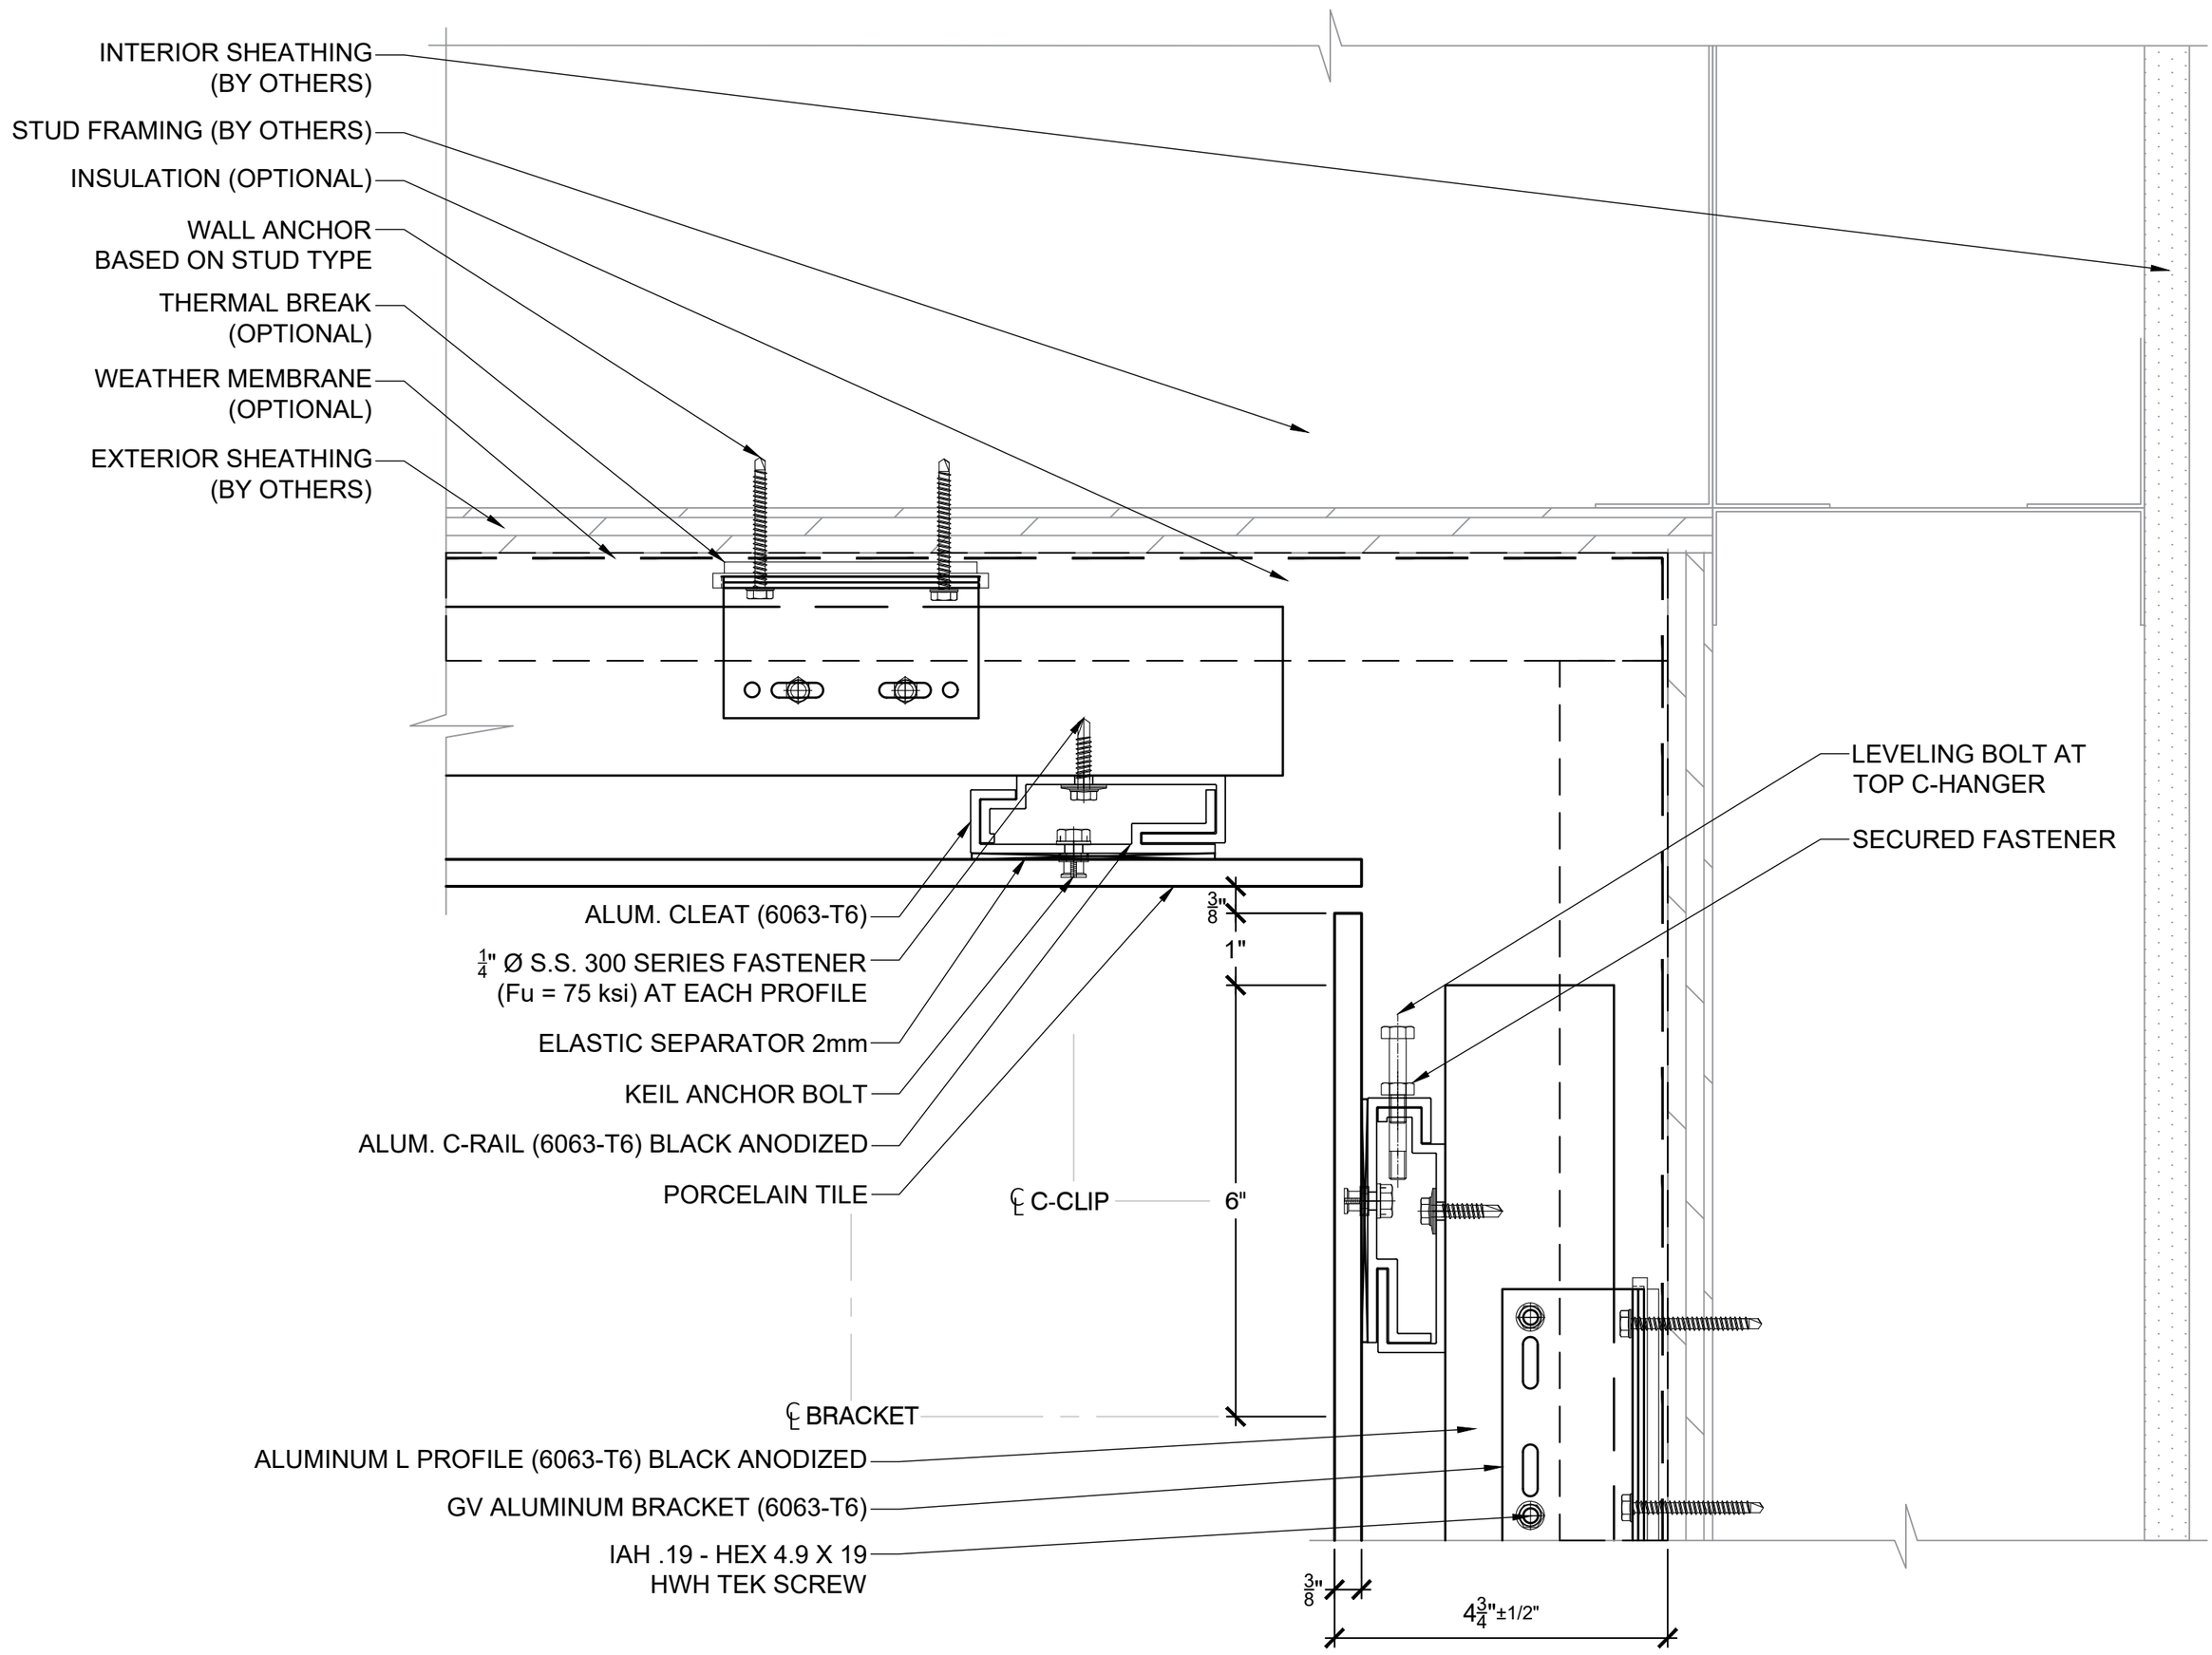

14 *GVM SOFFIT TO FASCIA DETAIL*

FACADES ARCHITECTURAL SYSTEMS

GV FACADES
1075 WEST SAM HOUSTON PKWY NORTH, SUITE #214,
HOUSTON, TEXAS 77043
TEL: 713 869 0800

GVM @ SOFFIT TO FASCIA

GVM DETAILS

ISSUED FOR:	1ST SUBMITTAL
JOB NO:	N/A
DRAWN BY:	AA
SCALE:	NTS
DATE:	01-24-2022
OP DETAIL NO:	14

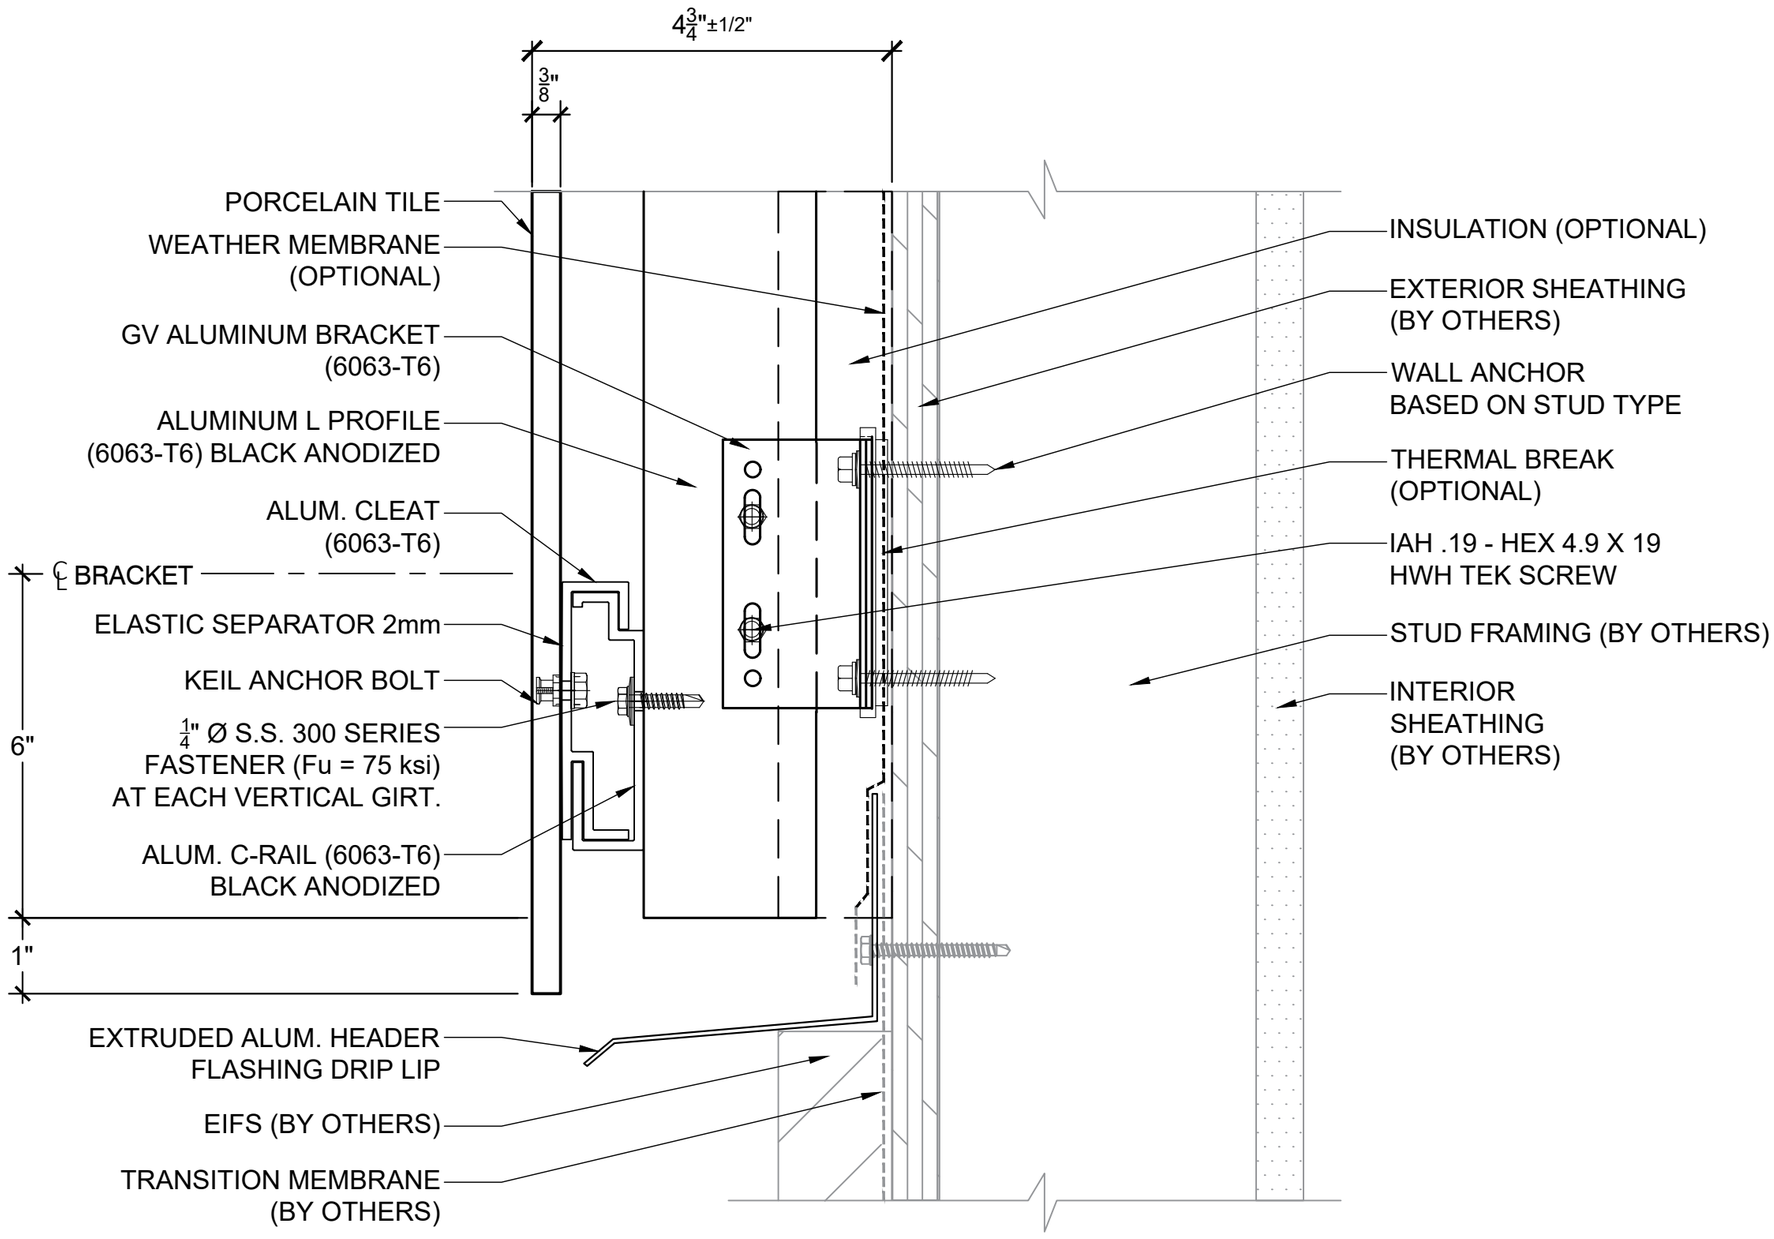

15 *GVM ABOVE EIFS DETAIL*

FACADES ARCHITECTURAL SYSTEMS

GV FACADES
1075 WEST SAM HOUSTON PKWY NORTH, SUITE #214,
HOUSTON, TEXAS 77043
TEL: 713 869 0800

GVM @ ABOVE EIFS

GVM DETAILS

ISSUED FOR:	1ST SUBMITTAL
JOB NO:	N/A
DRAWN BY:	AA
SCALE:	NTS
DATE:	01-24-2022
OP DETAIL NO:	15

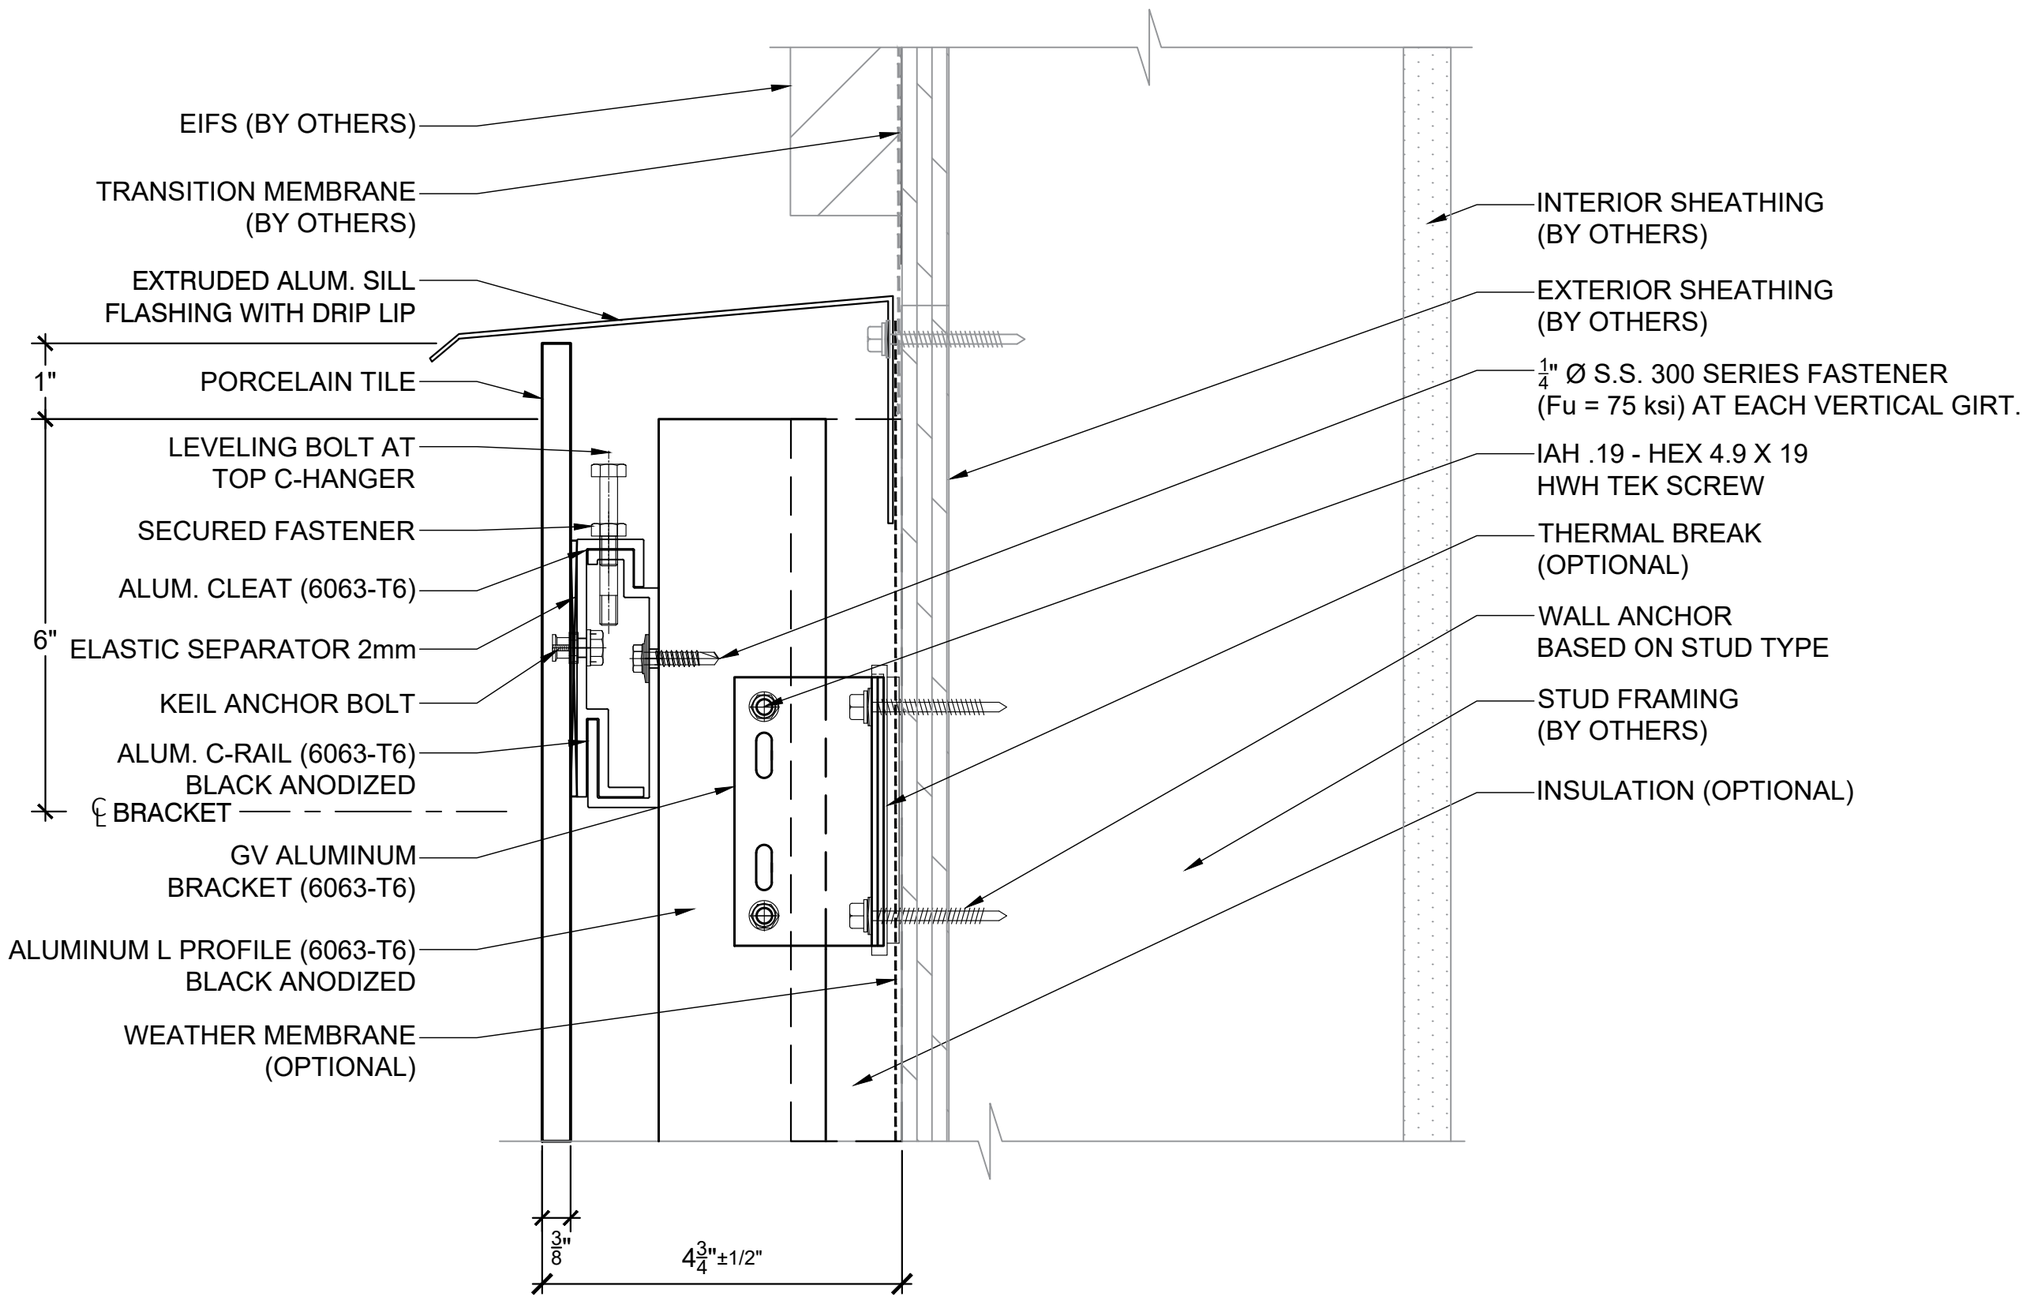

16 *GVM BELOW EIFS DETAIL*

GV FACADES
ARCHITECTURAL SYSTEMS

GV FACADES
1075 WEST SAM HOUSTON
PKWY NORTH, SUITE #214,
HOUSTON, TEXAS 77043
TEL: 713 869 0800

GVM @ BELOW EIFS

GVM DETAILS

ISSUED FOR:	1ST SUBMITTAL
JOB NO:	N/A
DRAWN BY:	AA
SCALE:	NTS
DATE:	01-24-2022
OP DETAIL NO:	16

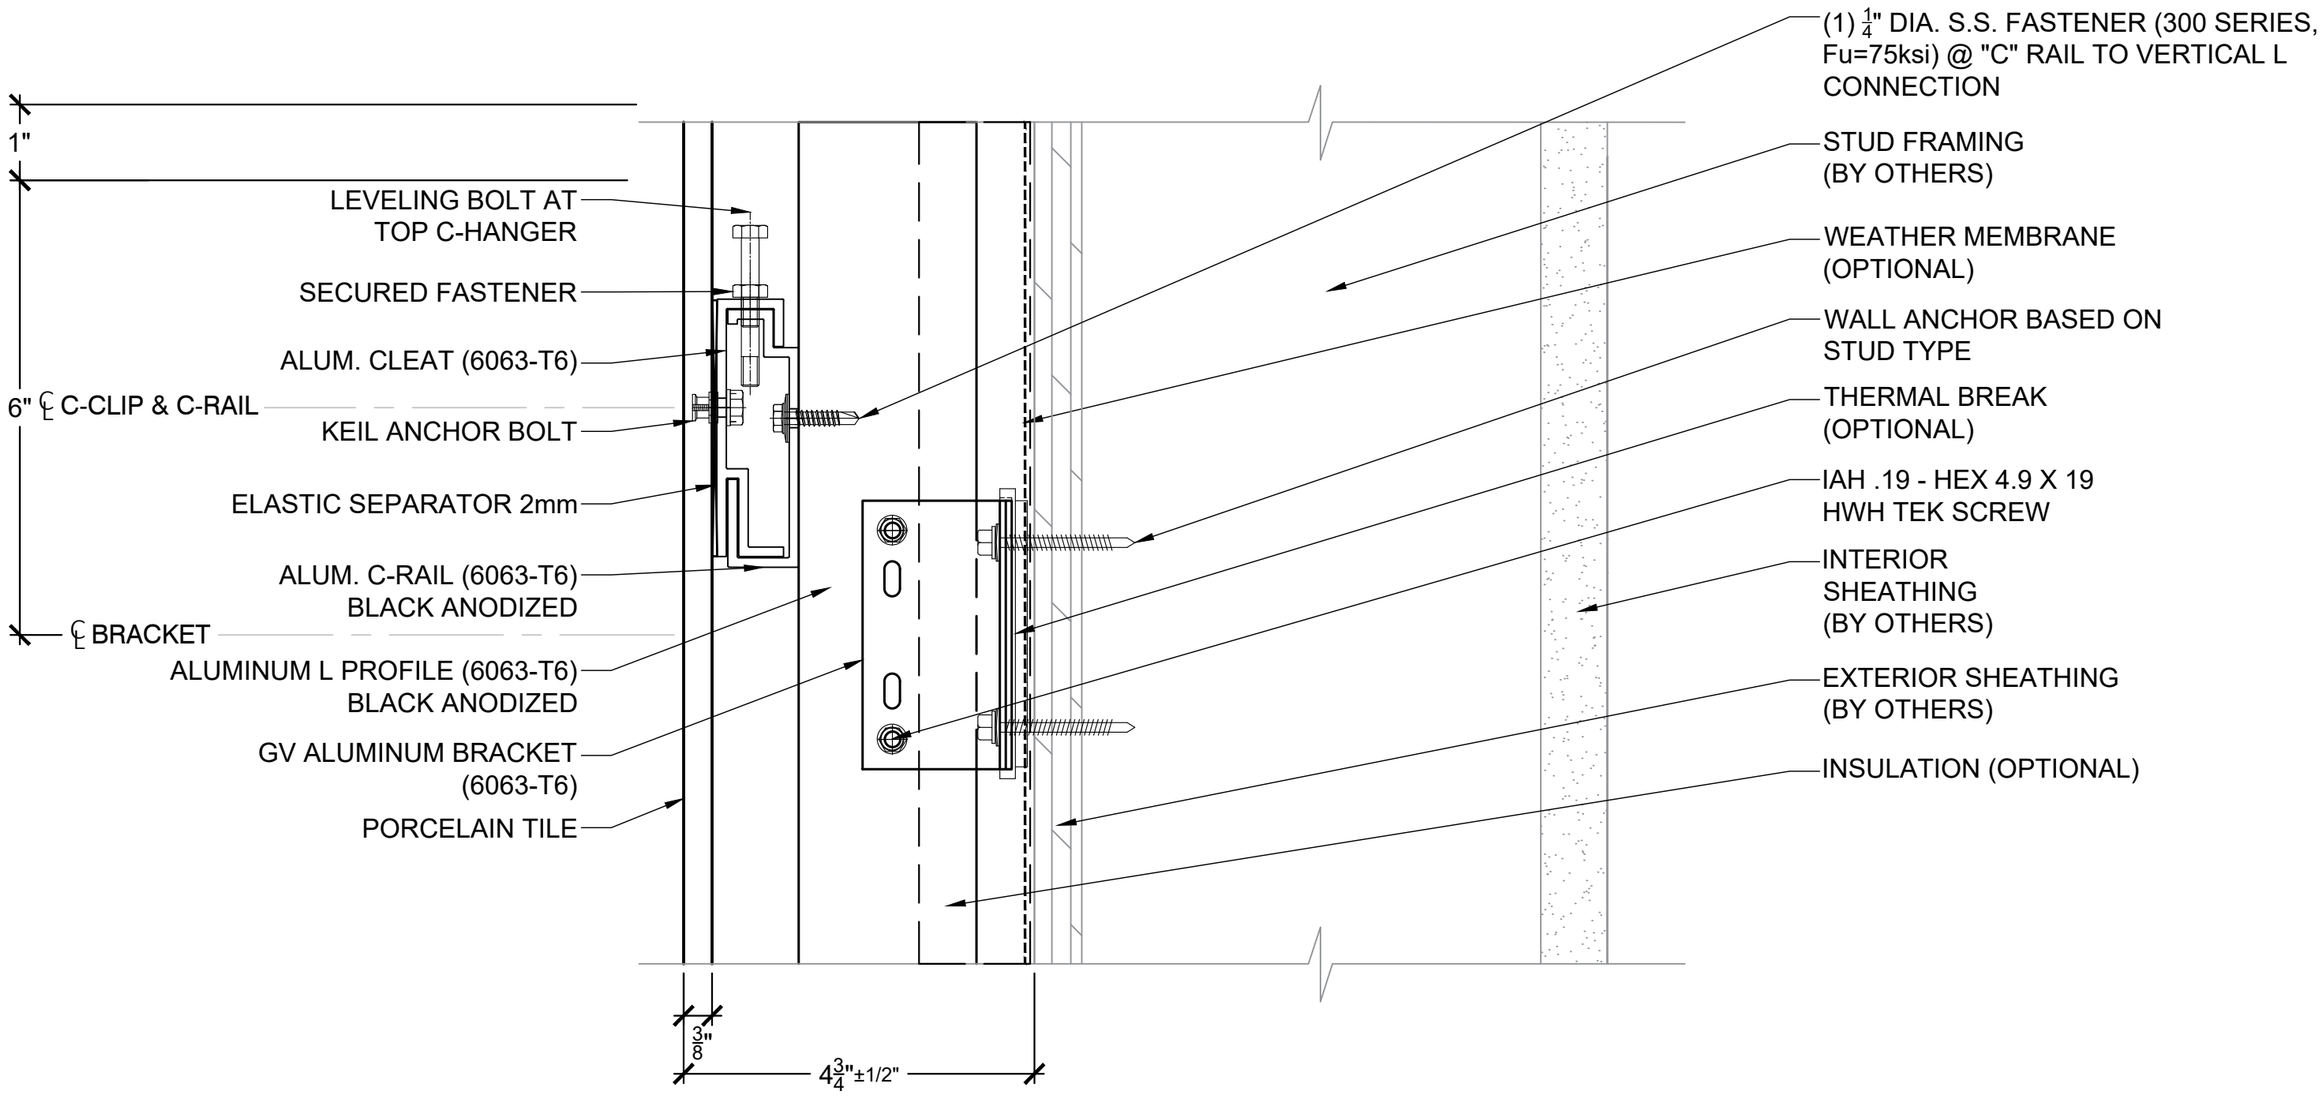

17 GVM FIXED POINT DETAIL

FACADES ARCHITECTURAL SYSTEMS

GV FACADES
1075 WEST SAM HOUSTON PKWY NORTH, SUITE #214,
HOUSTON, TEXAS 77043
TEL: 713 869 0800

GVM @ FIXED POINT

GVM DETAILS

ISSUED FOR:	1ST SUBMITTAL
JOB NO:	N/A
DRAWN BY:	AA
SCALE:	NTS
DATE:	01-24-2022
OP DETAIL NO:	17

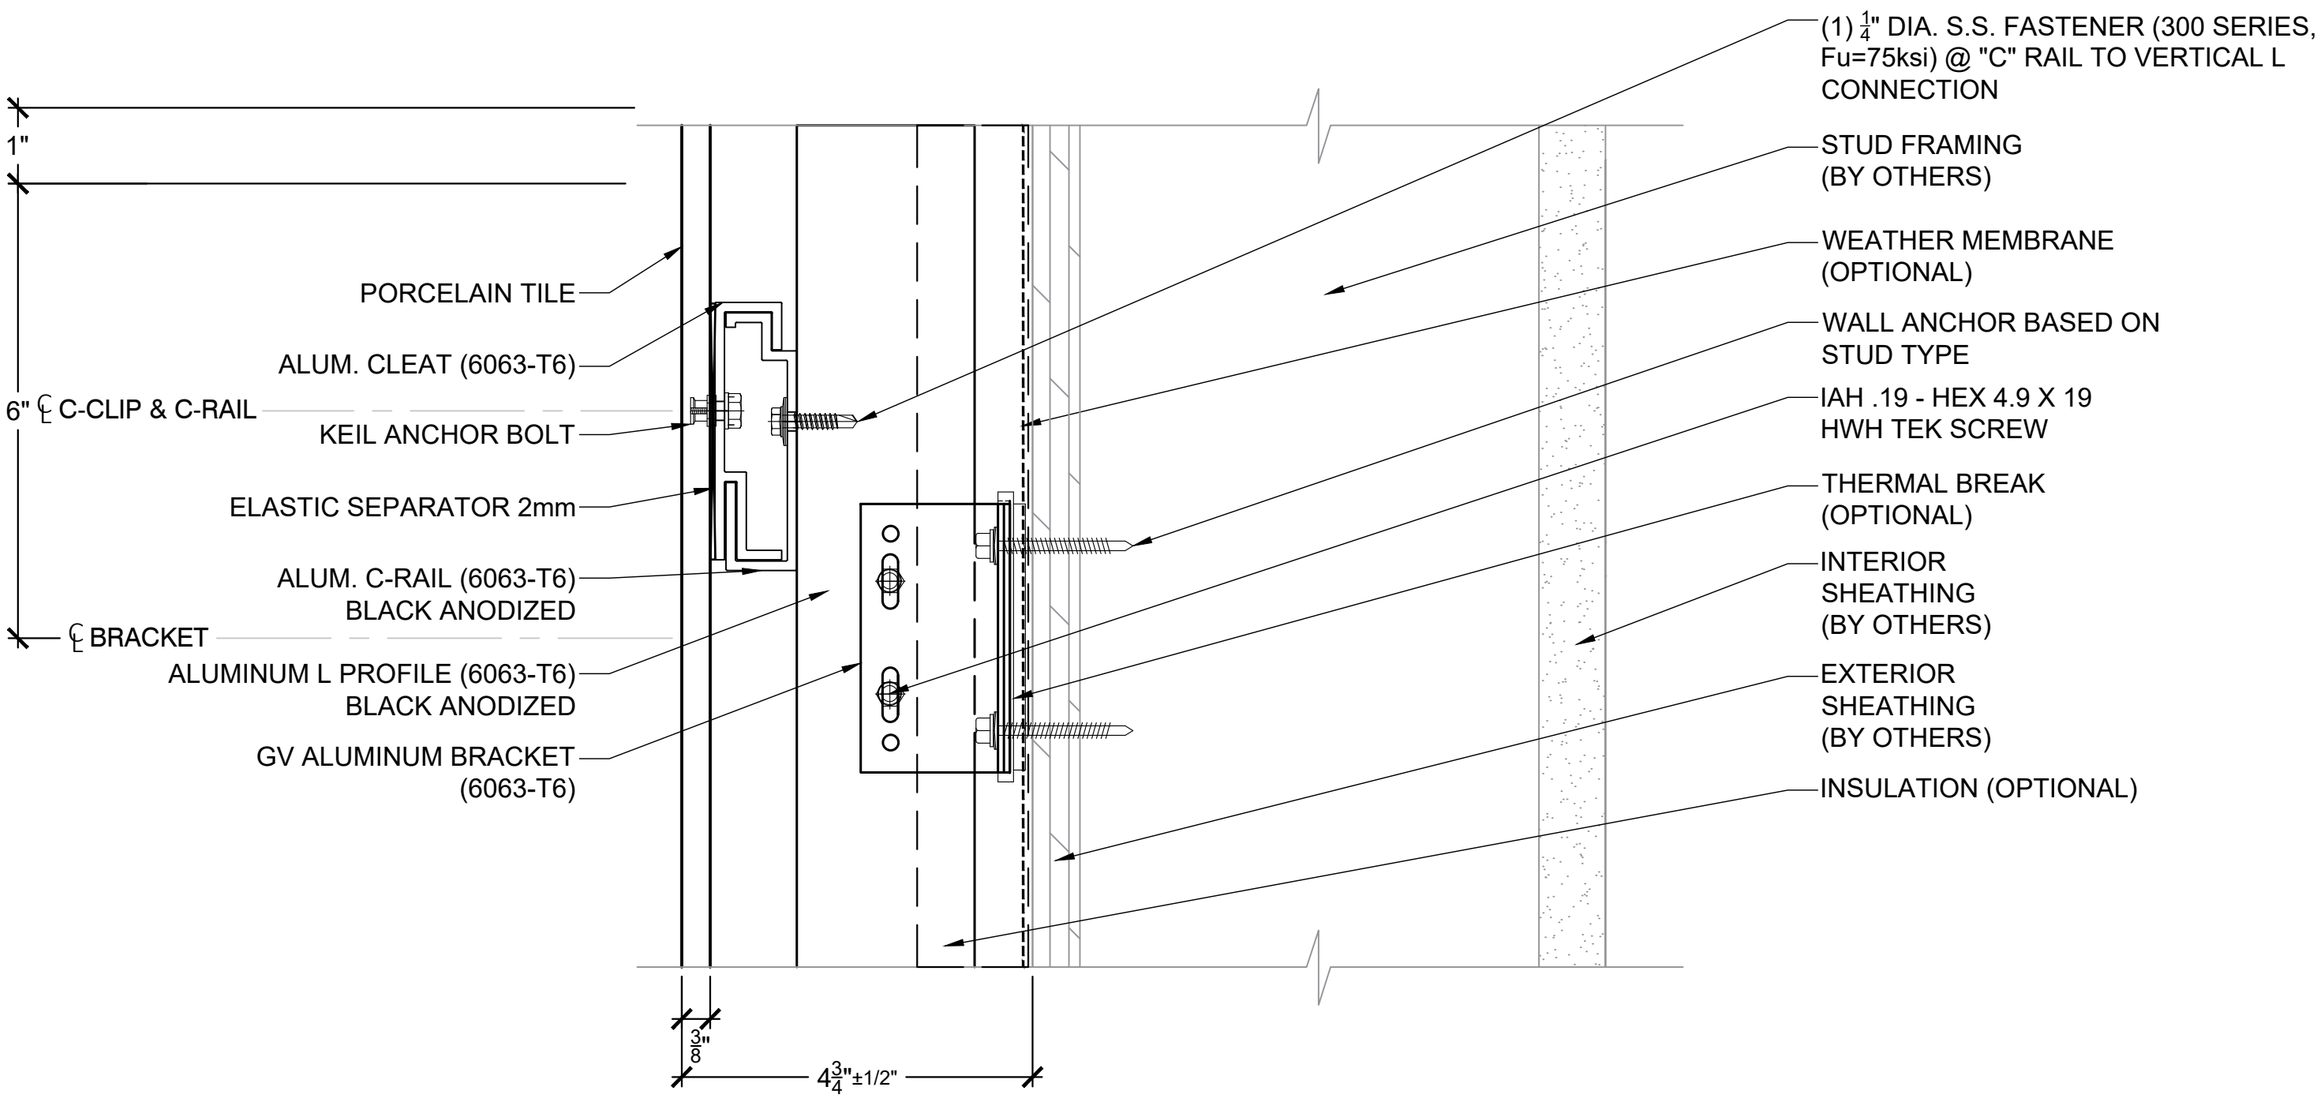

18 *GVM FLEXIBLE POINT DETAIL*

FACADES
ARCHITECTURAL SYSTEMS

GV FACADES
1075 WEST SAM HOUSTON
PKWY NORTH, SUITE #214,
HOUSTON, TEXAS 77043
TEL: 713 869 0800

GVM @ FLEXIBLE POINT

GVM DETAILS

ISSUED FOR:	1ST SUBMITTAL
JOB NO:	N/A
DRAWN BY:	AA
SCALE:	NTS
DATE:	01-24-2022
OP DETAIL NO:	18

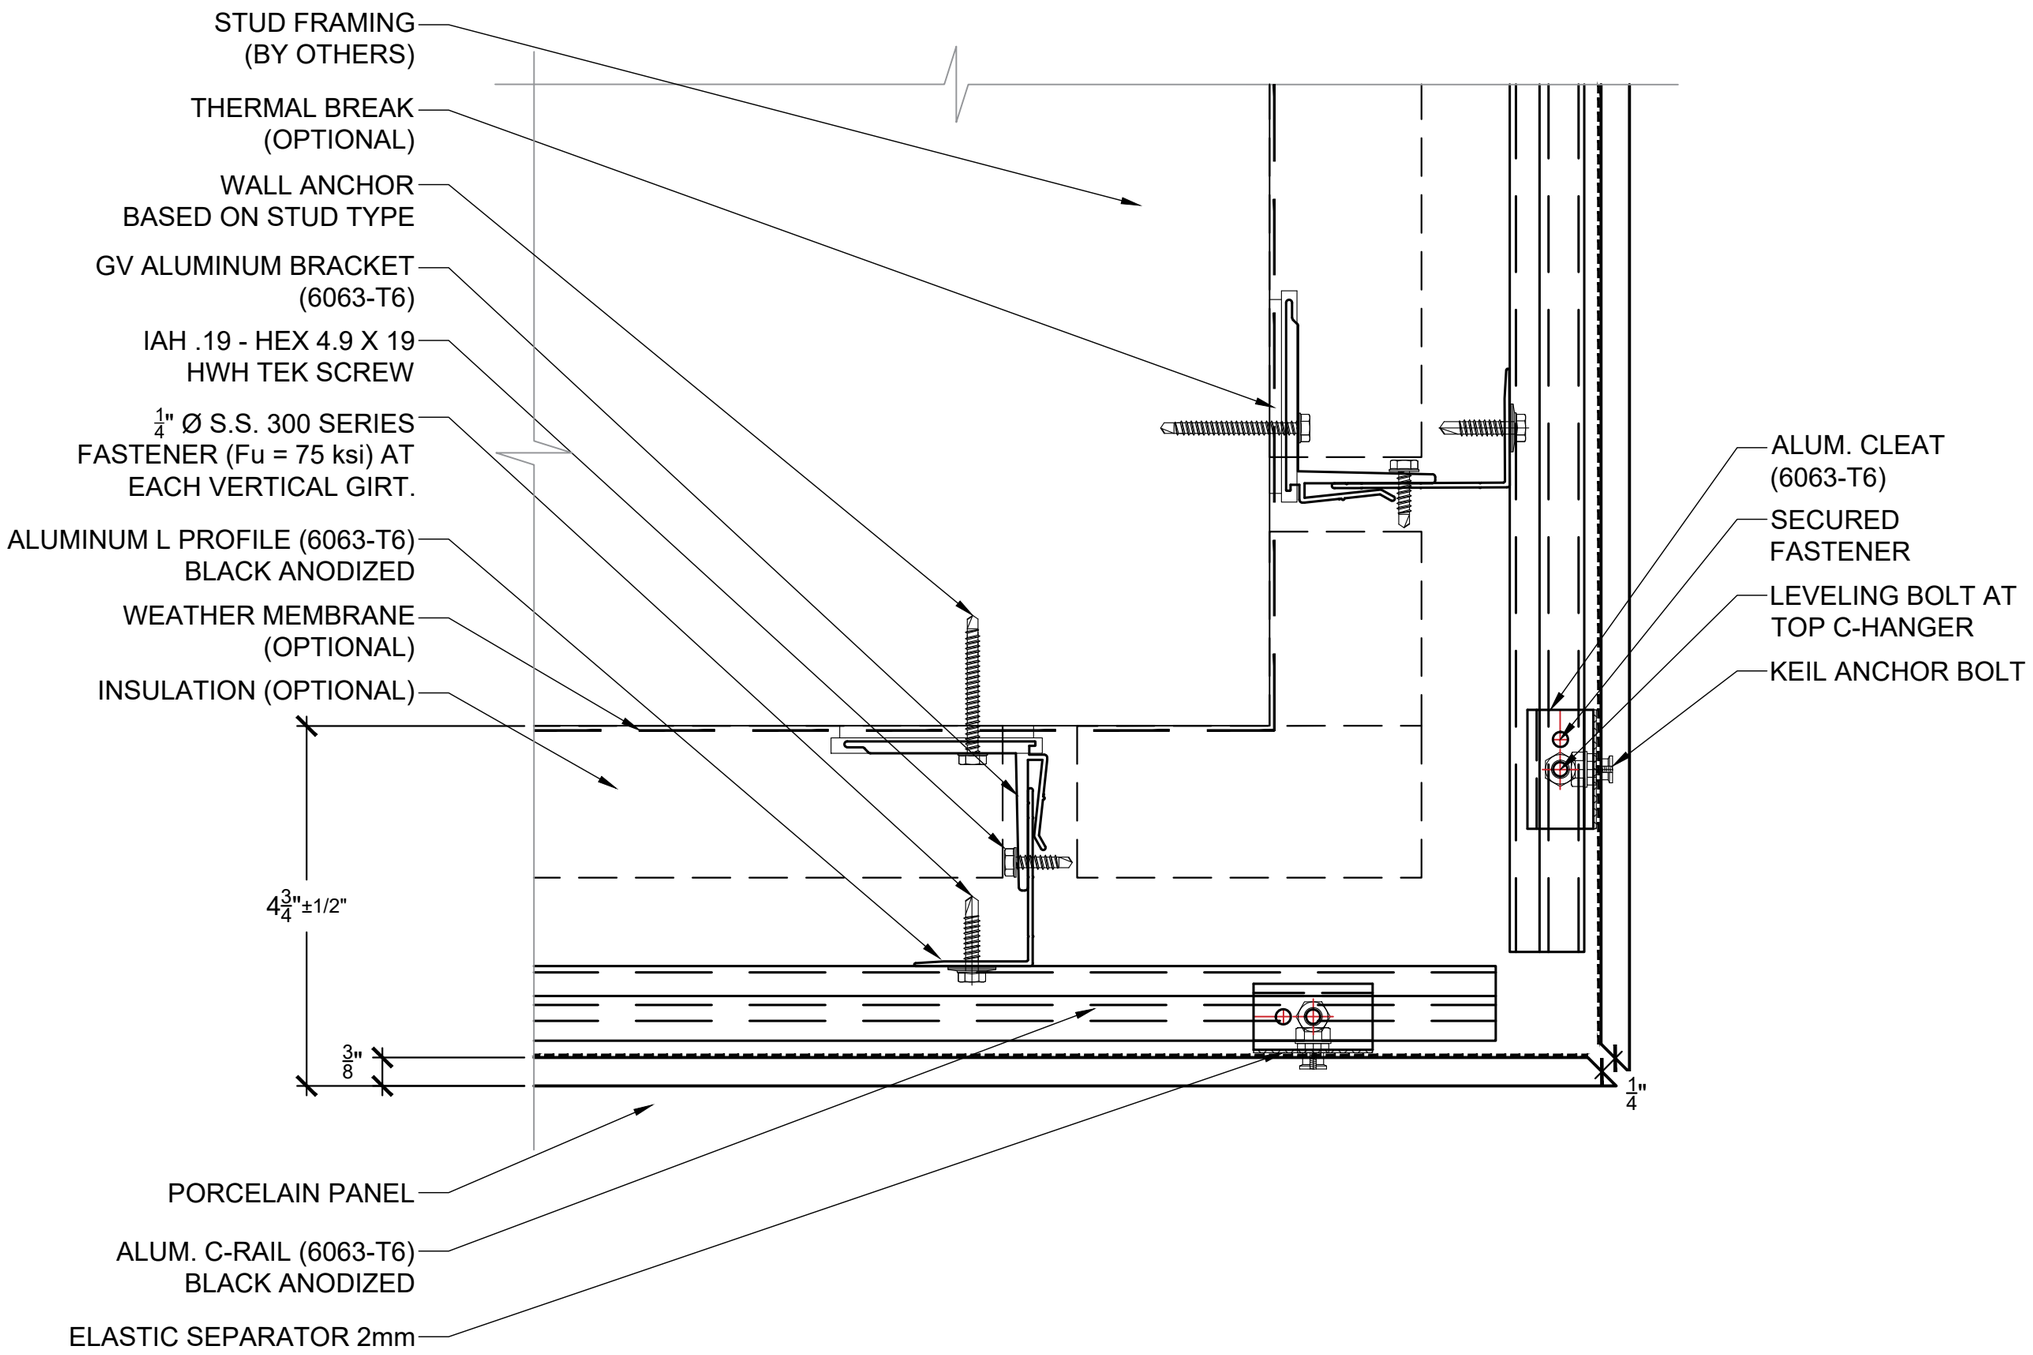

19 *GVM OUTSIDE CORNER DETAIL (MITERED)*

FACADES
ARCHITECTURAL SYSTEMS

GV FACADES
1075 WEST SAM HOUSTON
PKWY NORTH, SUITE #214,
HOUSTON, TEXAS 77043
TEL: 713 869 0800

GVM @ OUTSIDE CORNER (MITERED)

GVM DETAILS

ISSUED FOR:	1ST SUBMITTAL
JOB NO:	N/A
DRAWN BY:	AA
SCALE:	NTS
DATE:	01-24-2022
OP DETAIL NO:	19

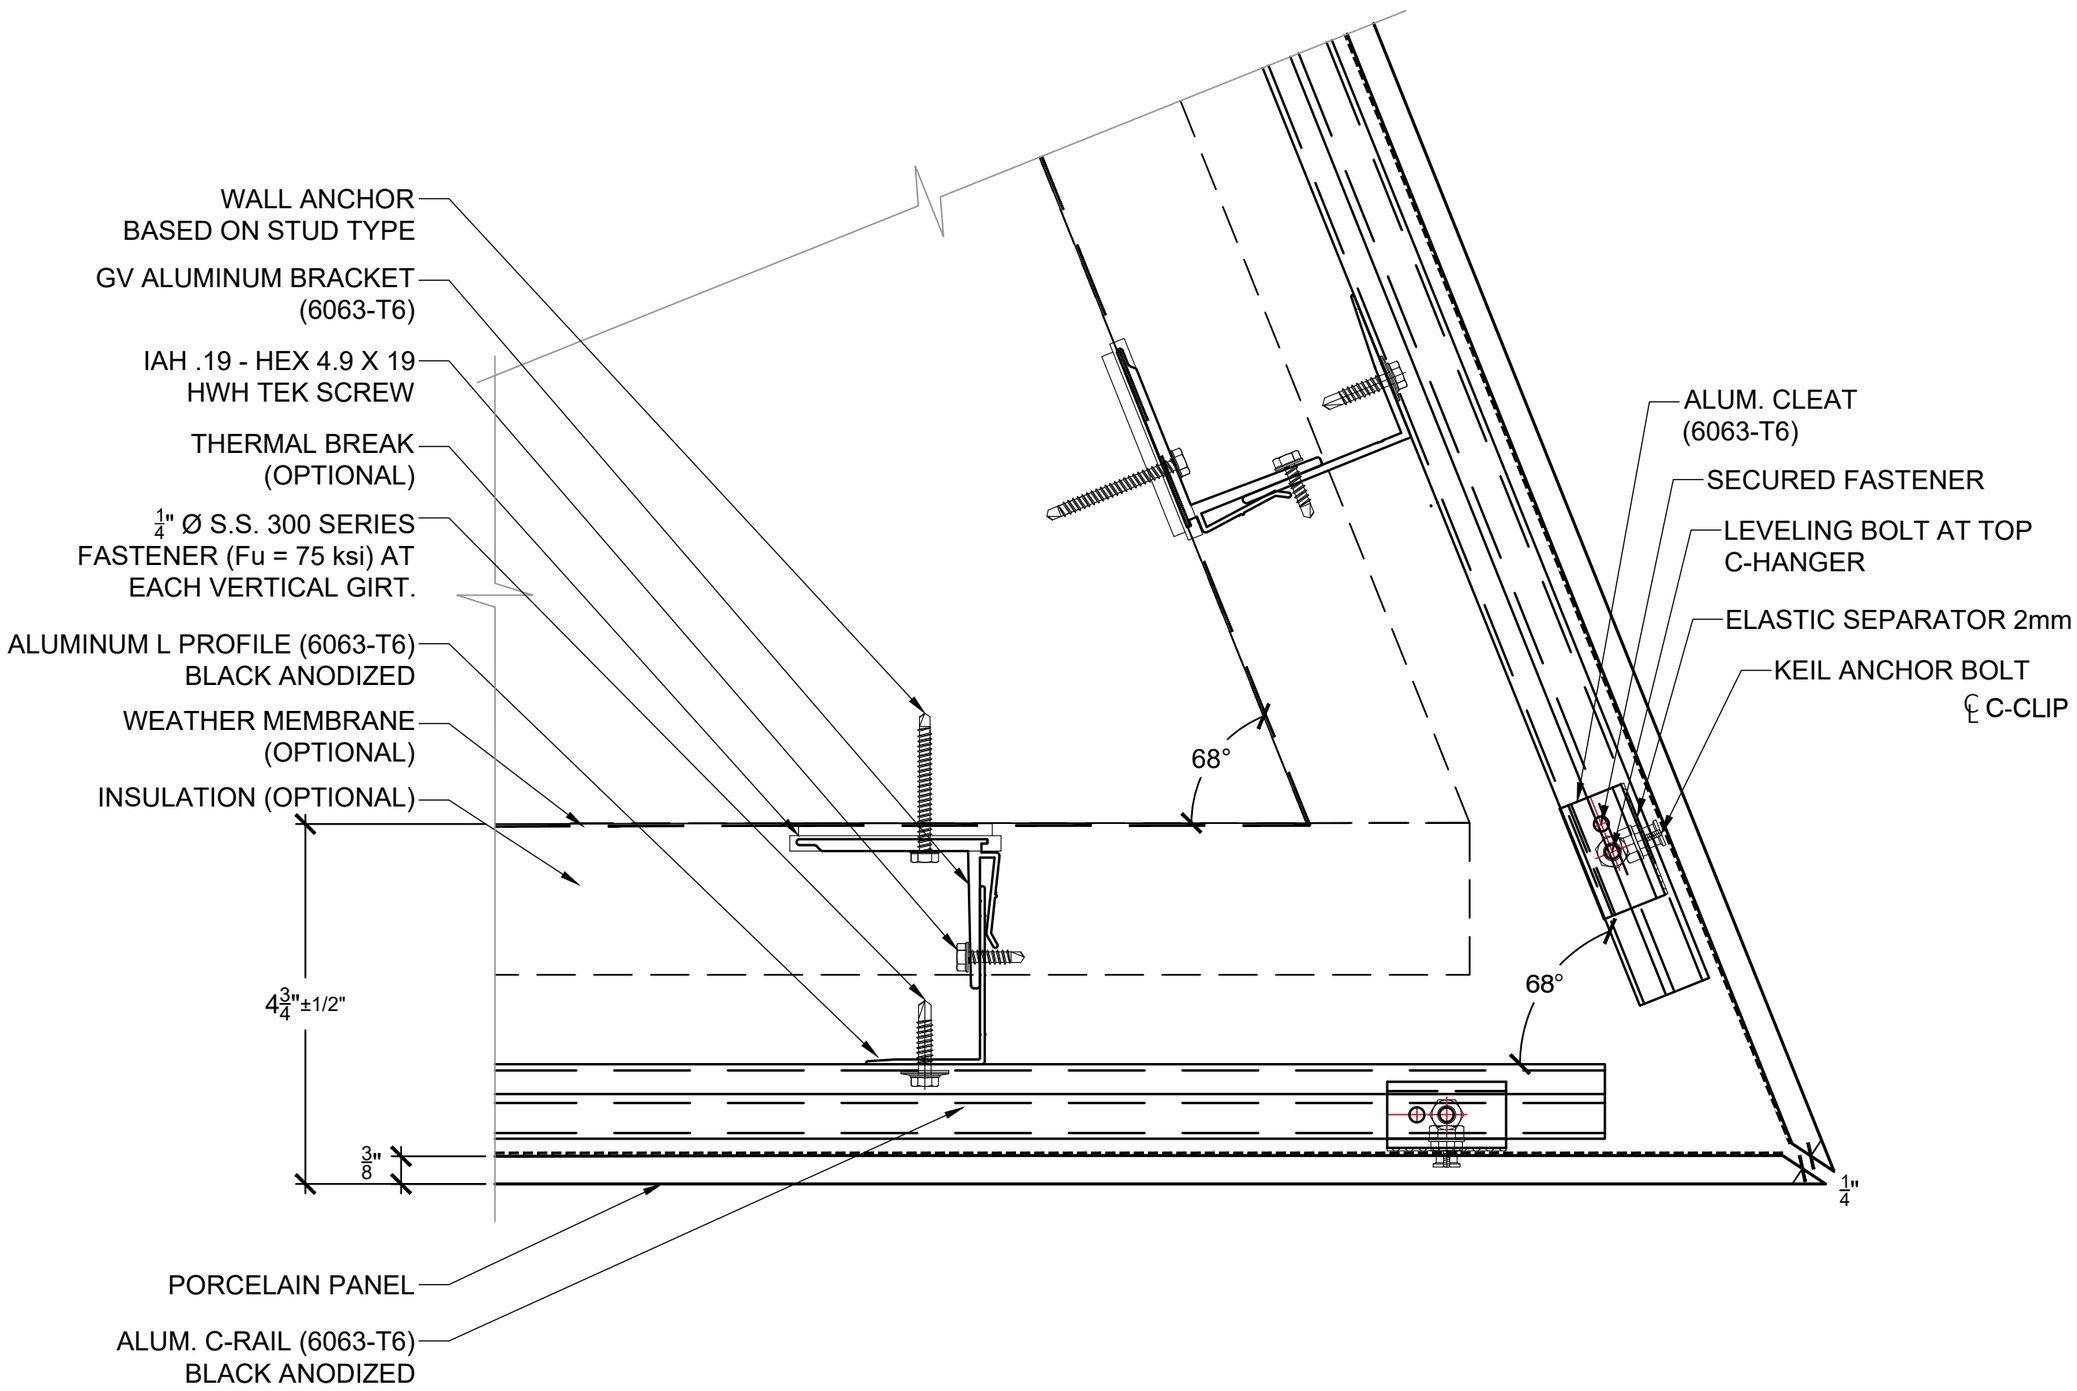

20 *GVM OUTSIDE CORNER DETAIL (ACUTE MITERED)*

FACADES
ARCHITECTURAL SYSTEMS

GV FACADES
1075 WEST SAM HOUSTON
PKWY NORTH, SUITE #214,
HOUSTON, TEXAS 77043
TEL: 713 869 0800

GVM @ OUTSIDE CORNER (ACUTE MITERED)

GVM DETAILS

ISSUED FOR:	1ST SUBMITTAL
JOB NO:	N/A
DRAWN BY:	AA
SCALE:	NTS
DATE:	01-24-2022
OP DETAIL NO:	20

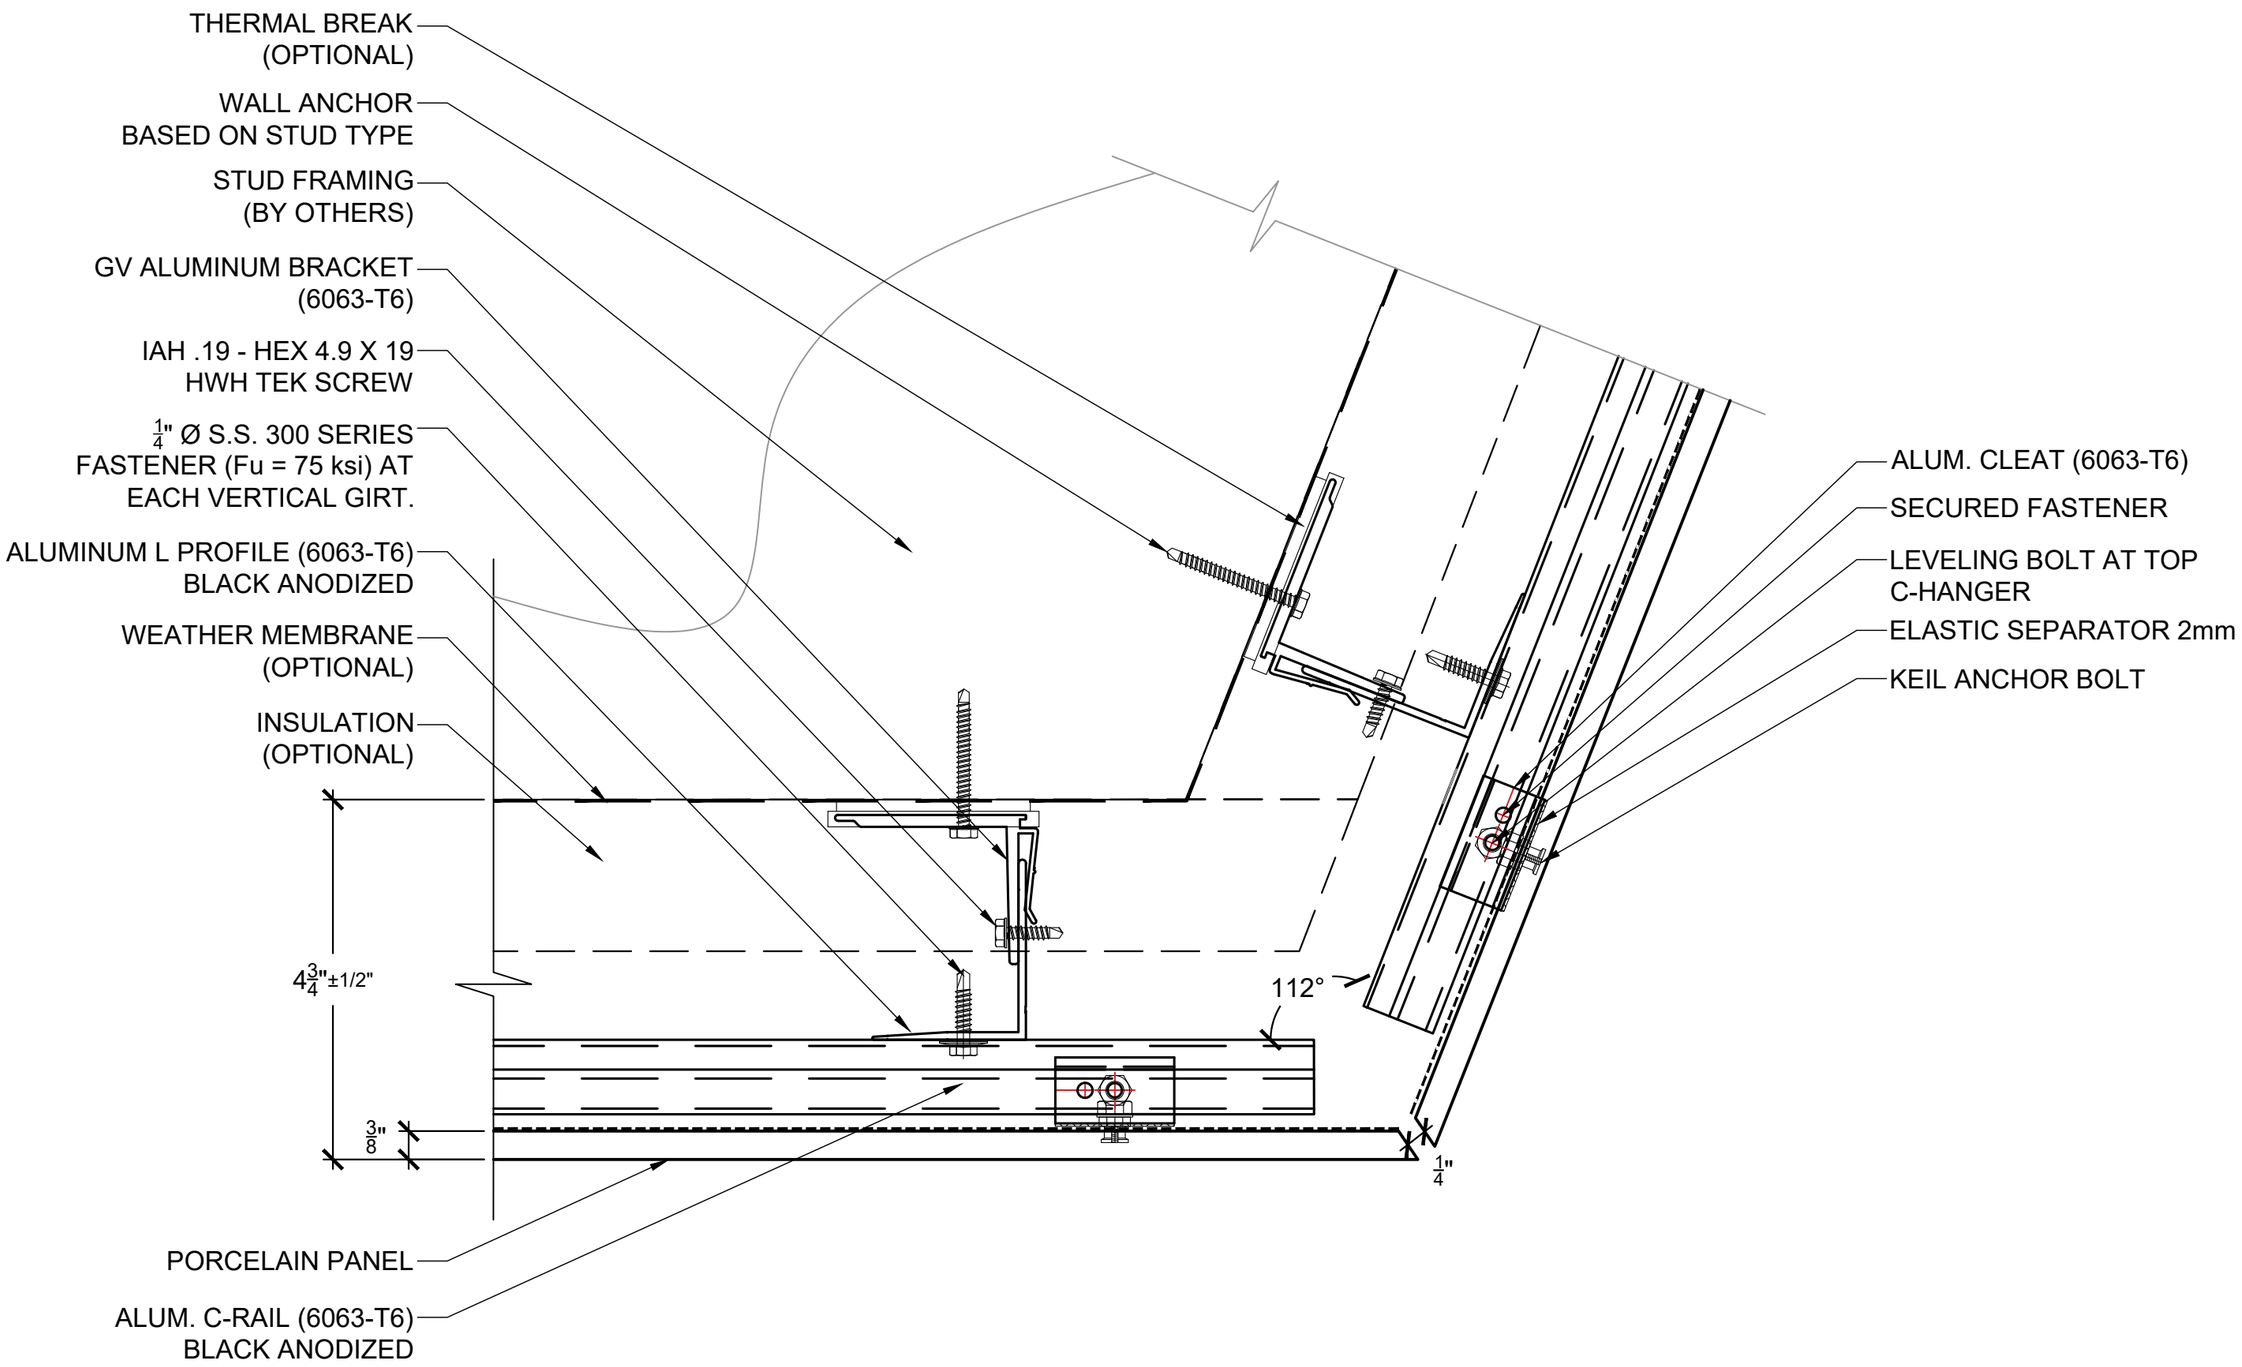

21 *GVM OUTSIDE CORNER DETAIL (OBTUSE MITERED)*

FACADES ARCHITECTURAL SYSTEMS

GV FACADES
1075 WEST SAM HOUSTON PKWY NORTH, SUITE #214,
HOUSTON, TEXAS 77043
TEL: 713 869 0800

GVM @ OUTSIDE CORNER (OBTUSE MITERED)

GVM DETAILS

ISSUED FOR:	1ST SUBMITTAL
JOB NO:	N/A
DRAWN BY:	AA
SCALE:	NTS
DATE:	01-24-2022
OP DETAIL NO:	21